

PC EXHIBIT M



KAISER PERMANENTE®

KAISER PERMANENTE
KAISER FOUNDATION
HEALTH PLAN INC

NATIONAL FACILITIES SERVICES
POST OFFICE BOX 12916
OAKLAND, CA 94604

No.	Revision Description	YYYY-MM-DD
1	MPP STAGE 2	2022-05-25
2	MPP STAGE 2 RESPONSES	2022-06-30
3	MPP STAGE 2 RESPONSE 2	2022-06-19
	MPP STAGE 2 RESPONSE 2	2022-10-13
	UPDATE	

Agency Approval

Key Plan



Hellmuth, Obata + Kassabaum, Inc.

One Bush Street, Suite 200
San Francisco, CA 94104 USA
t +1 415 243 0555 f +1 415 882 7763

All reproduction & intellectual property
rights reserved © 2021

BKF ENGINEERS
Civil Engineering
380 9th St, Suite 2300
Sacramento, CA 95814

Professional Seals

NOT FOR
CONSTRUCTION

Facility
KAISER PERMANENTE
ROSEVILLE MEDICAL
CENTER
ROSEVILLE, CALIFORNIA

Project
INPATIENT BED TOWER
1600 EUREKA RD
ROSEVILLE, CA 95661

Sheet Title
COLOR ELEVATIONS

Scale:	Kaiser Project # CAP015954
1/16" = 1'-0"	HOK Project # 17.04047.00
Date:	Sheet Number
08/19/22	A3.03

Original drawing is 42 x 30. Do not scale contents of this drawing.

EXTERIOR MATERIAL TYPES

V1 VISION GLAZING

VF1 VISION GLAZING WITH FRIT PATTERN

S1 SPANDREL PANEL

SF1 SPANDREL PANEL WITH FRIT PATTERN

MP1 PAINTED HORIZONTAL METAL PANEL

MP2 PAINTED VERTICAL METAL PANEL

MP3 PAINTED CORRUGATED METAL PANEL


MP4 PAINTED METAL COLUMN COVER

ML1 PAINTED METAL FRAME AND SUNSHADE

ML2 PAINTED STEEL FRAME

BF BOARD FORMED CONCRETE


WS1 WOOD LOOK METAL SOFFIT

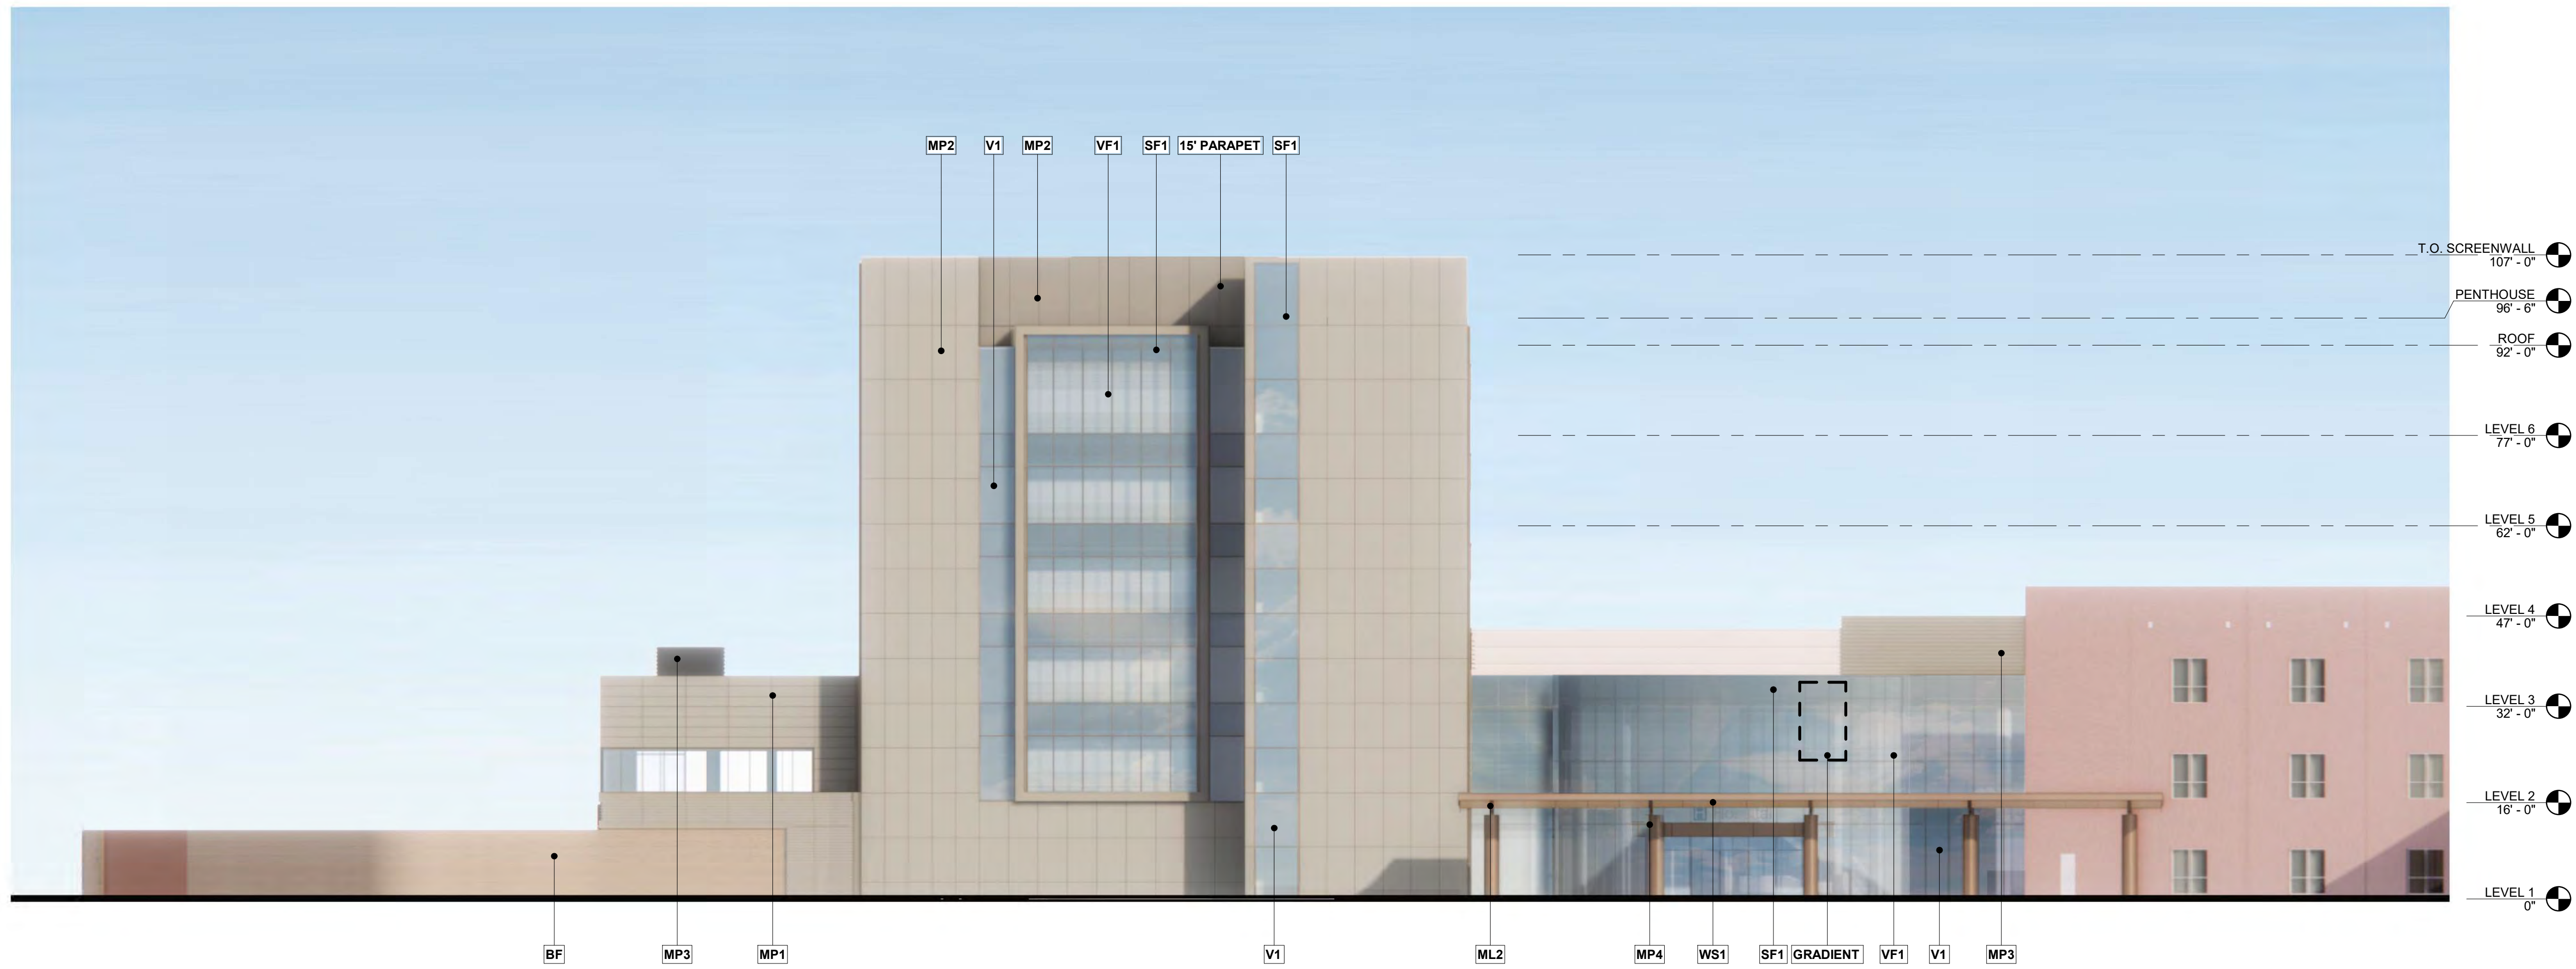


1 COMPOSITE BUILDING ELEVATION - WEST
1/16" = 1'-0"



4 COMPOSITE BUILDING ELEVATION - WEST 2
1/16" = 1'-0"

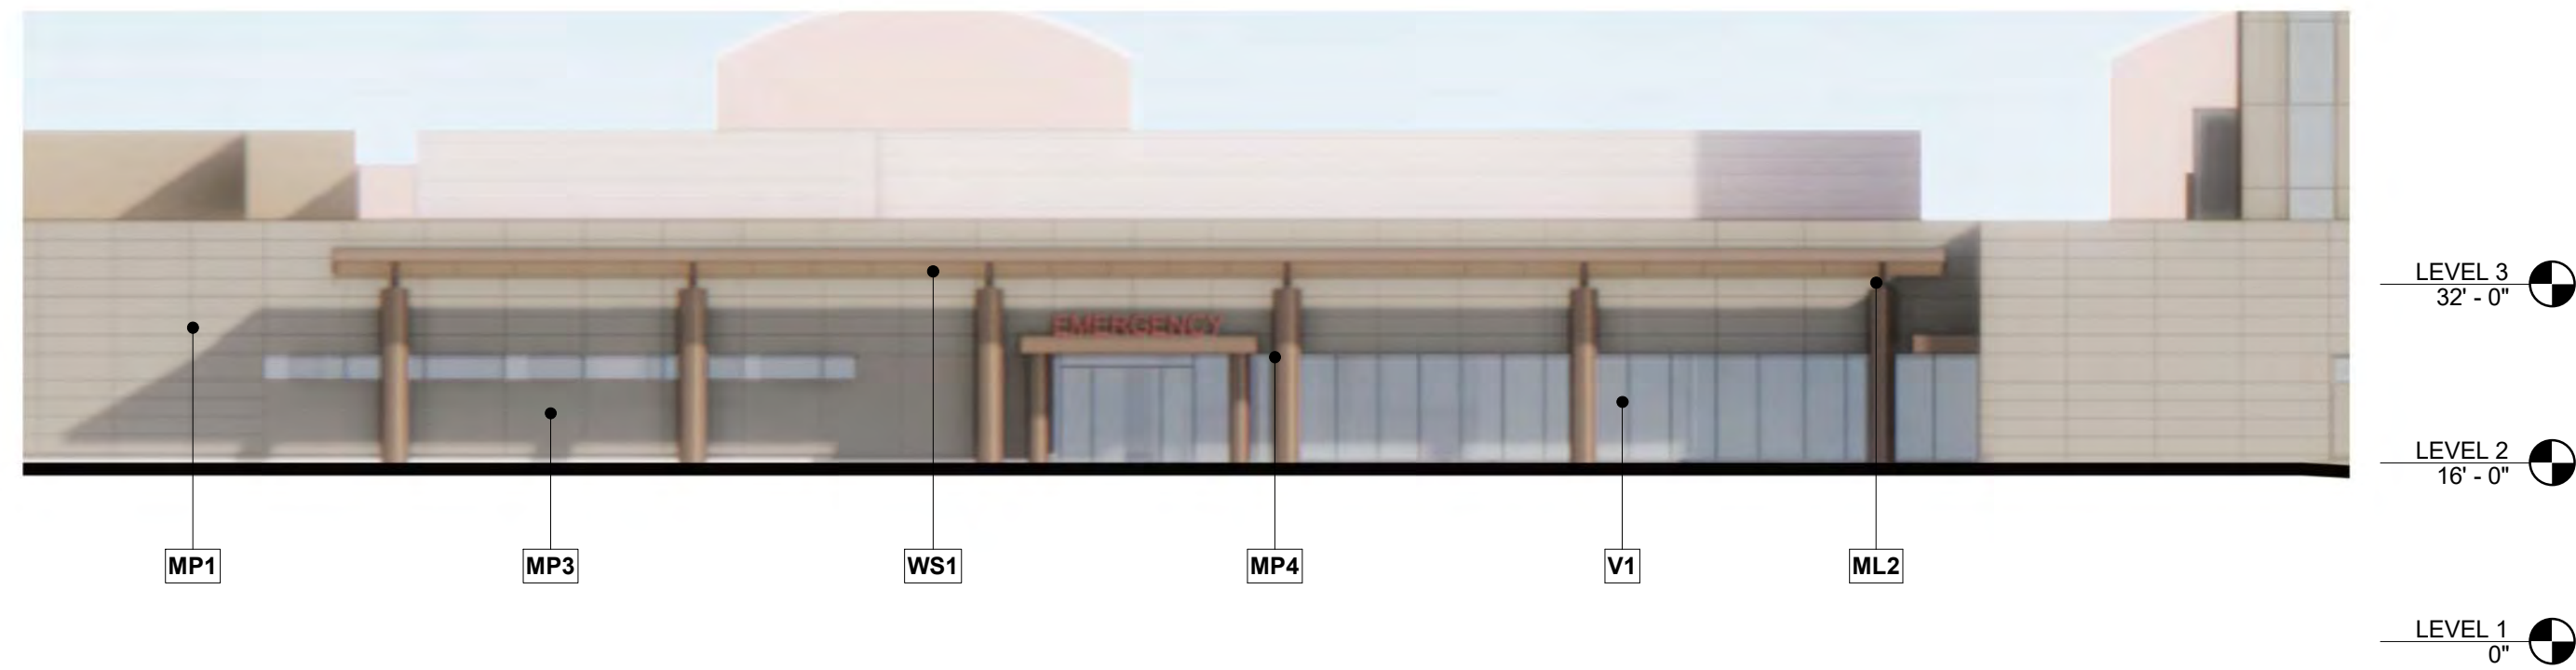


3 COMPOSITE BUILDING ELEVATION - NORTH
1/16" = 1'-0"

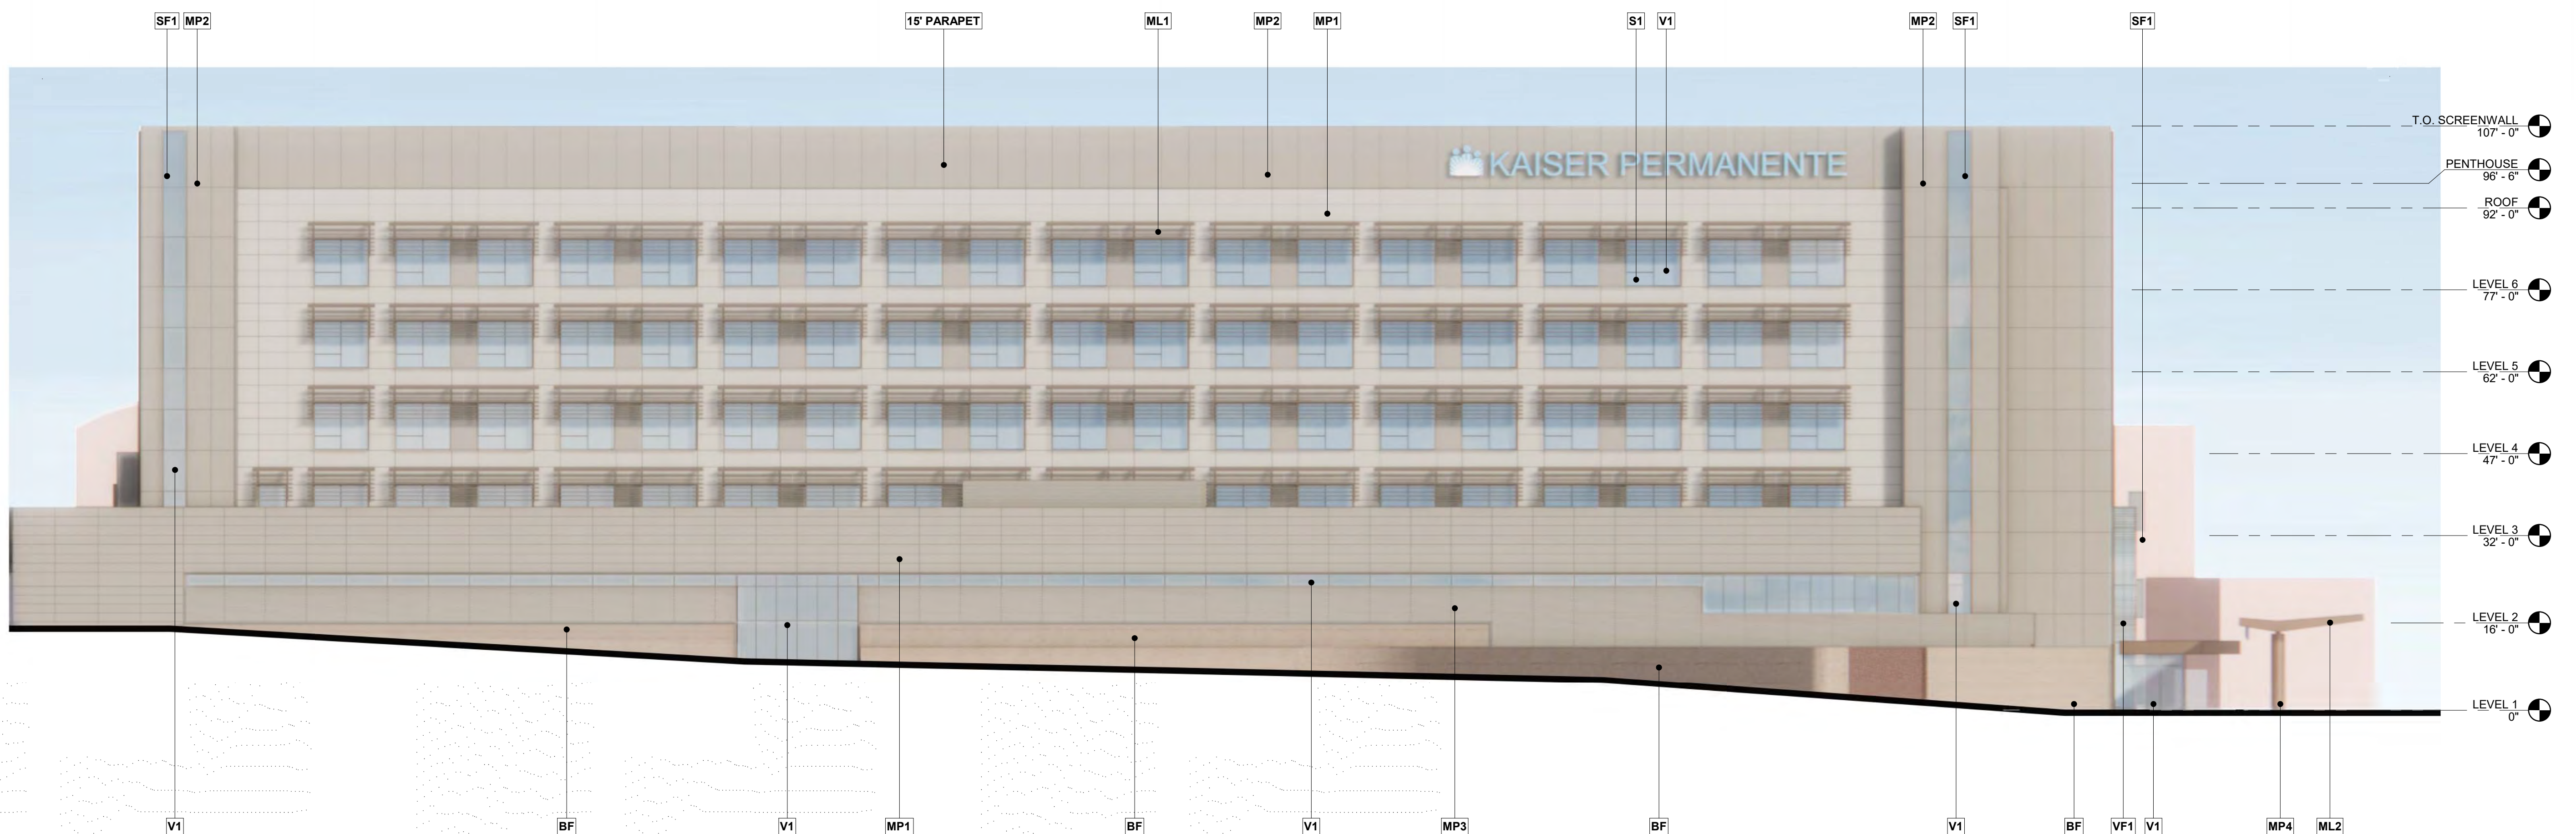

2 COMPOSITE BUILDING ELEVATION - NORTH 2
1/16" = 1'-0"

2022-10-14 11:53:14 AM

WS1 WOOD LOOK METAL SOFFIT

 

NOT FOR
CONSTRUCTION

Date:
08/19/22

A3.04


Original drawing is 42 x 30. Do not scale contents of this drawing

EXTERIOR MATERIAL TYPES

- PC1PAINTED CONCRETE (BEIGE COLOR)
- PC2PAINTED CONCRETE (DARKER BEIGE COLOR)
- CMU1SPLITFACE CMU (BEIGE COLOR)
- PPPERFORATED METAL PANEL - TREE IMPRESSIONS IMAGE
- PFPAINTED METAL PICKET JUMP FENCE (SILVER COLOR)
- PRPAINTED METAL STAIR AND RAILING (BEIGE COLOR)
- PMPAINTED METAL FRAME (DARK BRONZE)
- VPVISION GLAZING WITH PAINTED METAL FRAME (BEIGE COLOR)



GARAGE ELEVATION-WEST

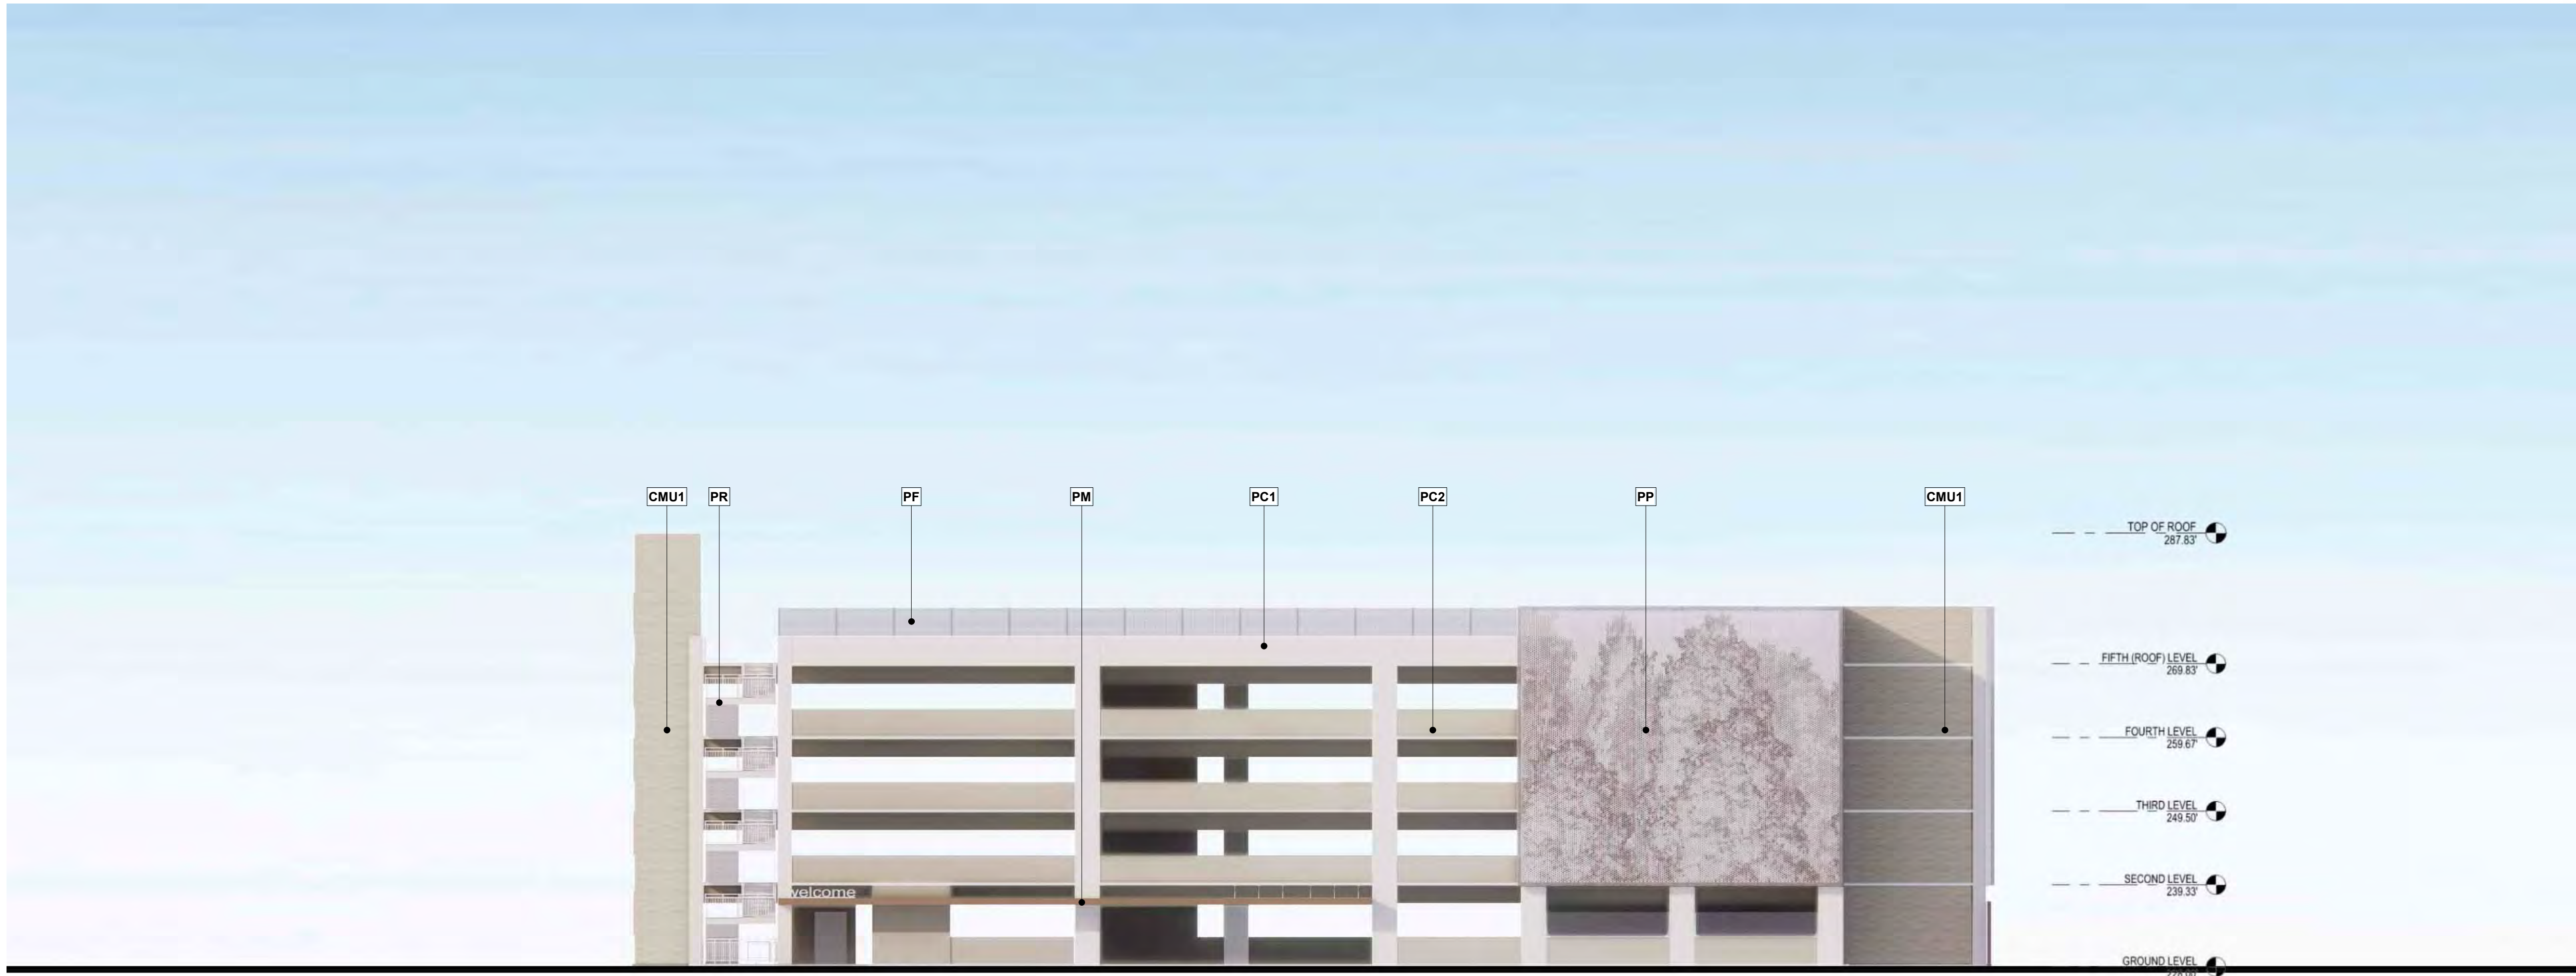


GARAGE ELEVATION-SOUTH

No.	Revision Description	YYYY-MM-DD
MPP STAGE 2		
1	MPP STAGE 2 RESPONSES	2022-06-30
2	MPP STAGE 2 RESPONSE 2	2022-06-19

Agency Approval

Key Plan

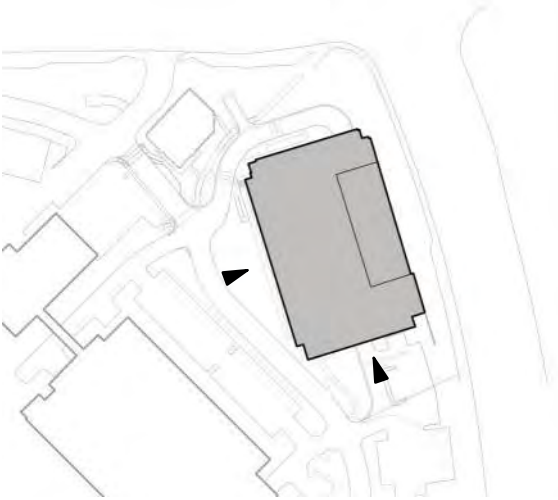

Hellmuth, Obata + Kassabaum, Inc.

One Bush Street, Suite 200
San Francisco, CA 94104 USA
t +1 415 243 0555 f +1 415 882 7763

All reproduction & intellectual property
rights reserved © 2021

BKF ENGINEERS
Civil Engineering
880 9th St, Suite 2300
Sacramento, CA 95814

Professional Seals

NOT FOR
CONSTRUCTION

Facility
KAISER PERMANENTE
ROSEVILLE MEDICAL
CENTER
ROSEVILLE, CALIFORNIA


Project
INPATIENT BED TOWER
1600 EUREKA RD
ROSEVILLE, CA 95661

Sheet Title
PARKING STRUCTURE
ELEVATIONS



Scale: 1/16" = 1'-0"	Kaiser Project # CAP015954 HOK Project # 17.04047.00 Sheet Number A3.09
Date: 08/19/22	

Original drawing is 42 x 30. Do not scale contents of this drawing.

PC1	PAINTED CONCRETE (BEIGE COLOR)
PC2	PAINTED CONCRETE (DARKER BEIGE COLOR)
CMU1	SPLITFACE CMU (BEIGE COLOR)
PP	PERFORATED METAL PANEL - TREE IMPRESSIONS IMAGE
PF	PAINTED METAL PICKET JUMP FENCE (SILVER COLOR)
PR	PAINTED METAL STAIR AND RAILING (BEIGE COLOR)
PM	PAINTED METAL FRAME (DARK BRONZE)
VP	VISION GLAZING WITH PAINTED METAL FRAME (BEIGE COLOR)

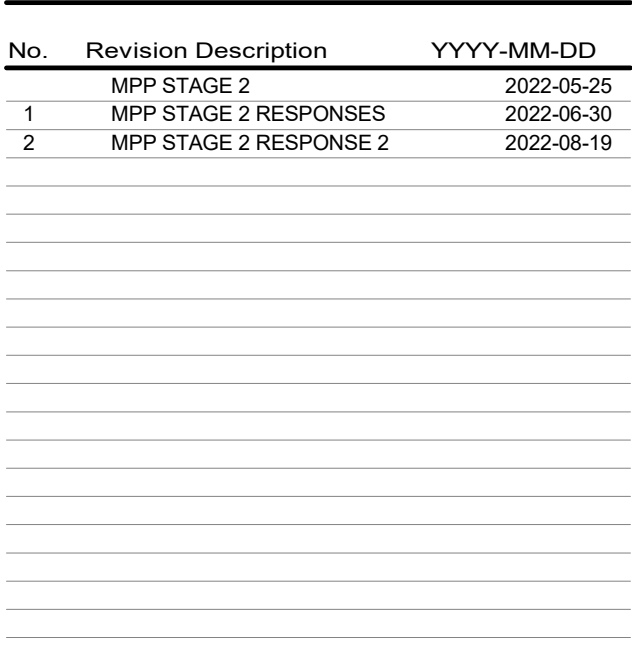

Key Plans

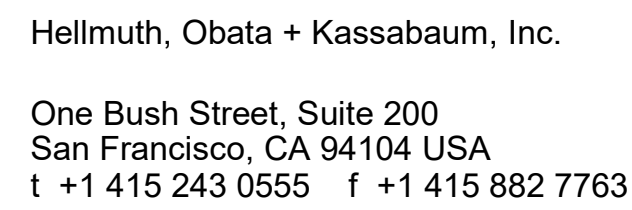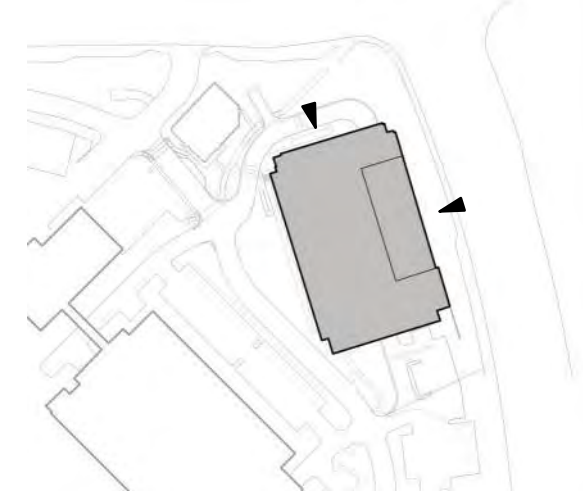

All reproduction & intellectual property
rights reserved © 2004

BKF ENGINEERS
Civil Engineering
980 9th St, Suite 2300
Sacramento, CA 95814

Professional Seals

NOT FOR
CONSTRUCTION


Facility
KAISER PERMANENTE
ROSEVILLE MEDICAL
CENTER
ROSEVILLE, CALIFORNIA

Project
INPATIENT BED TOWER
1600 EUREKA RD
ROSEVILLE, CA 95661

Sheet Title
**PARKING STRUCTURE
ELEVATIONS**

Scale: 1/16" = 1'-0"	Kaiser Project # CAP015954
	HOK Project # 17.04047.00
Date: 08/19/22	Sheet Number A3.10

MP3 PAINTED CORRUGATED METAL PANEL

 


KAISER PERMANENTE®

NATIONAL FACILITIES SERVICES
POST OFFICE BOX 12916
OAKLAND, CA 94604

Agency Approval

Day Plan

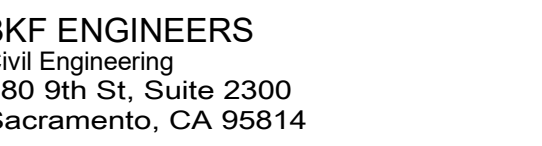


Professional Seals


NOT FOR
CONSTRUCTION

PROJECT
INPATIENT BED TOWER
600 EUREKA RD
ROSEVILLE, CA 95661

ERSPECTIVE

Final drawing is 42 x 30. Do not scale contents of this drawing.

 

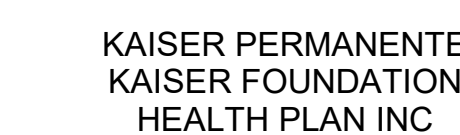[illegible]

Agency Approval

Key Plan



Hellmuth, Obata + Kassabaum, Inc.

One Bush Street, Suite 200
San Francisco, CA 94104 USA
t +1 415 243 0555 f +1 415 882 7763

All reproduction & intellectual property
rights reserved © 2004

BKF ENGINEERS
Civil Engineering
980 9th St, Suite 2300
Sacramento, CA 95814

Professional Seals

NOT FOR
CONSTRUCTION

Facility
KAISER PERMANENTE
ROSEVILLE MEDICAL
CENTER
ROSEVILLE, CALIFORNIA


Project
INPATIENT BED TOWER
1600 EUREKA RD
ROSEVILLE, CA 95661

Sheet Title
PERSPECTIVE

Scale:	Kaiser Project # CAP015954
	HOK Project # 17.04047.00
	Sheet Number
Date: 08/19/2022	A3.06

Original drawing is 42 x 30. Do not scale contents of this drawing.



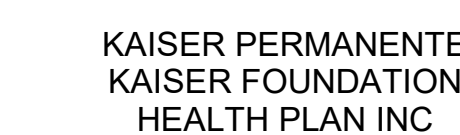

NATIONAL FACILITIES SERVICES
POST OFFICE BOX 12916
OAKLAND, CA 94604

[illegible]

Agency Approval

Key Plan



Hellmuth, Obata + Kassabaum, Inc.

One Bush Street, Suite 200
San Francisco, CA 94104 USA
t +1 415 243 0555 f +1 415 882 7763

All reproduction & intellectual property
rights reserved © 2004

BKF ENGINEERS
Civil Engineering
980 9th St, Suite 2300
Sacramento, CA 95814

Professional Seals

NOT FOR
CONSTRUCTION

Facility
KAISER PERMANENTE
ROSEVILLE MEDICAL
CENTER
ROSEVILLE, CALIFORNIA

Project
INPATIENT BED TOWER
1600 EUREKA RD
ROSEVILLE, CA 95661

Sheet Title
PERSPECTIVE

Scale:	Kaiser Project # CAP015954
	HOK Project # 17.04047.00
Date:	Sheet Number
08/19/22	A3.07

Original drawing is 42 x 30. Do not scale contents of this drawing.




2022-10-14 11:53:16 AM



NATIONAL FACILITIES SERVICES
POST OFFICE BOX 12916
OAKLAND, CA 94604

Agency Approval _____

Key Plans

 


All reproduction & intellectual property rights reserved © 2021

Professional Seals

NOT FOR
CONSTRUCTION

Project
INPATIENT BED TOWER
1600 EUREKA RD
ROSEVILLE, CA 95661

Scale:	Kaiser Project # CAP015954
	HOK Project # 17.04047.00
Date:	Sheet Number
08/19/22	A3.11

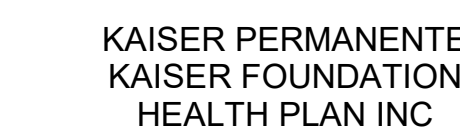

NATIONAL FACILITIES SERVICES
POST OFFICE BOX 12916
OAKLAND, CA 94604

[illegible]

Agency Approval

Key Plan



Hellmuth, Obata + Kassabaum, Inc.

One Bush Street, Suite 200
San Francisco, CA 94104 USA
t +1 415 243 0555 f +1 415 882 7763

All reproduction & intellectual property
rights reserved © 2004

BKF ENGINEERS
Civil Engineering
980 9th St, Suite 2300
Sacramento, CA 95814

Professional Seals

NOT FOR
CONSTRUCTION

Facility
KAISER PERMANENTE
ROSEVILLE MEDICAL
CENTER
ROSEVILLE, CALIFORNIA

Project
INPATIENT BED TOWER
1600 EUREKA RD
ROSEVILLE, CA 95661

Sheet Title
PARKING STRUCTURE
PERSPECTIVE

Scale:	Kaiser Project # CAP015954
	HOK Project # 17.04047.00
	Sheet Number
Date:	A3.1
08/19/22	

Original drawing is 42 x 30. Do not scale contents of this drawing






KAISER PERMANENTE
KAISER FOUNDATION
HEALTH PLAN INC

NATIONAL FACILITIES SERVICES
POST OFFICE BOX 12916
OAKLAND, CA 94604

No.	Revision Description	YYYY-MM-DD
	MPP STAGE 2	2022-05-25
1	MPP STAGE 2 RESPONSES	2022-06-30
2	MPP STAGE 2 RESPONSE 2	2022-08-19

Agency Approval _____

Key Plans

 

One Bush Street, Suite 200
San Francisco, CA 94104 USA
t +1 415 243 0555 f +1 415 882 7763

All reproduction & intellectual property
rights reserved © 2004

BKF ENGINEERS
Civil Engineering
980 9th St, Suite 2300
Sacramento, CA 95814

Professional Seals

NOT FOR
CONSTRUCTION


KAISER PERMANENTE
ROSEVILLE MEDICAL
CENTER
ROSEVILLE, CALIFORNIA

Project
INPATIENT BED TOWER
1600 EUREKA RD
ROSEVILLE, CA 95661

Sheet Title
PARKING STRUCTURE
PERSPECTIVE

Scale:	Kaiser Project # CAP015954
	HOK Project # 17.04047.00
Date:	Sheet Number
08/19/22	A3.13

Original drawing is 42 x 30. Do not scale contents of this drawing

 




KAISER PERMANENTE
KAISER FOUNDATION
HEALTH PLAN INC

NATIONAL FACILITIES SERVICES
POST OFFICE BOX 12916
OAKLAND, CA 94604

No.	Revision Description	YYYY-MM-DD
	MPP STAGE 2	2022-05-25
1	MPP STAGE 2 RESPONSES	2022-06-30
2	MPP STAGE 2 RESPONSE 2	2022-08-19

Agency Approval _____

Key Plan

 

One Bush Street, Suite 200
San Francisco, CA 94104 USA
t +1 415 243 0555 f +1 415 882 7763

All reproduction & intellectual property
 rights reserved © 2004

BKF ENGINEERS
Civil Engineering
980 9th St, Suite 2300
Sacramento, CA 95814

Professional Seals

NOT FOR
CONSTRUCTION


Facility
KAISER PERMANENTE
ROSEVILLE MEDICAL
CENTER
ROSEVILLE, CALIFORNIA

Project
INPATIENT BED TOWER
1600 EUREKA RD
ROSEVILLE, CA 95661

Sheet Title
GENERATOR YARD
PERSPECTIVE

Scale:	Kaiser Project # CAP015954
	HOK Project # 17.04047.00
Date:	Sheet Number
08/19/22	A3.15

original drawing is 42 x 30. Do not scale contents of this drawing.

 



NATIONAL FACILITIES SERVICES
POST OFFICE BOX 12916
OAKLAND, CA 94604

Revision	Description	YYYY-MM-DD
	MPP STAGE 2 RESPONSES	2022-06-01
	MPP STAGE 2 RESPONSE 2	2022-08-01

Agency Approval

Key Plans



Hellmuth, Obata + Kassabaum, Inc.

One Bush Street, Suite 200
San Francisco, CA 94104 USA
t +1 415 243 0555 f +1 415 882 7763

All reproduction & intellectual property
rights reserved © 2004

BKF ENGINEERS
Civil Engineering
980 9th St, Suite 2300
Sacramento, CA 95814

Professional Seals

NOT FOR
CONSTRUCTION

KAISER PERMANENTE
ROSEVILLE MEDICAL
CENTER
ROSEVILLE, CALIFORNIA

Project
INPATIENT BED TOWER
1600 EUREKA RD
ROSEVILLE, CA 95661

Sheet Title
GENERATOR YARD
PERSPECTIVE

ical:	Kaiser Project # CAP015954
	HOK Project # 17.04047.00
	Sheet Number
ate: 8/19/22	A3.16

Original drawing is 42 x 30. Do not scale contents of this drawing.



2022-08-17 12:53:00 PM

KAISER PERMANENTE®

KAISER PERMANENTE
KAISER FOUNDATION
HEALTH PLAN INC

NATIONAL FACILITIES SERVICES
POST OFFICE BOX 12916
OAKLAND, CA 94604

[illegible]

Agency Approval

V1 VISION GLASS (VNE 1-53)



A solid black rectangular area, likely a placeholder or a redacted section of the document.

[illegible]

Key Plan



Hellmuth, Obata + Kassabaum, Inc.

One Bush Street, Suite 200
San Francisco, CA 94104 USA
t +1 415 243 0555 f +1 415 882 7763

All reproduction & intellectual property
rights reserved © 2004

BKF ENGINEERS
Civil Engineering
980 9th St, Suite 23
Sacramento, CA 95

Professional Seals

NOT FOR
CONSTRUCTION

Facility
KAISER PERMANENTE
ROSEVILLE MEDICAL
CENTER
ROSEVILLE, CALIFORNIA

Project
INPATIENT BED TOWER
1600 EUREKA RD
ROSEVILLE, CA 95661

Sheet Title
MATERIAL BOARD

Scale:
1/16" = 1'-0"

Date: 08/19/22

Kaiser Project # CAP015954

DOI: 10.1002/for


Sheet Number

A3.08


Original drawing is 42 x 30. Do not scale contents of this drawing.

VP VISION GLAZING WITH PAINTED METAL FRAME (BEIGE COLOR)

VP VISION GLASS (VNE 1-53)

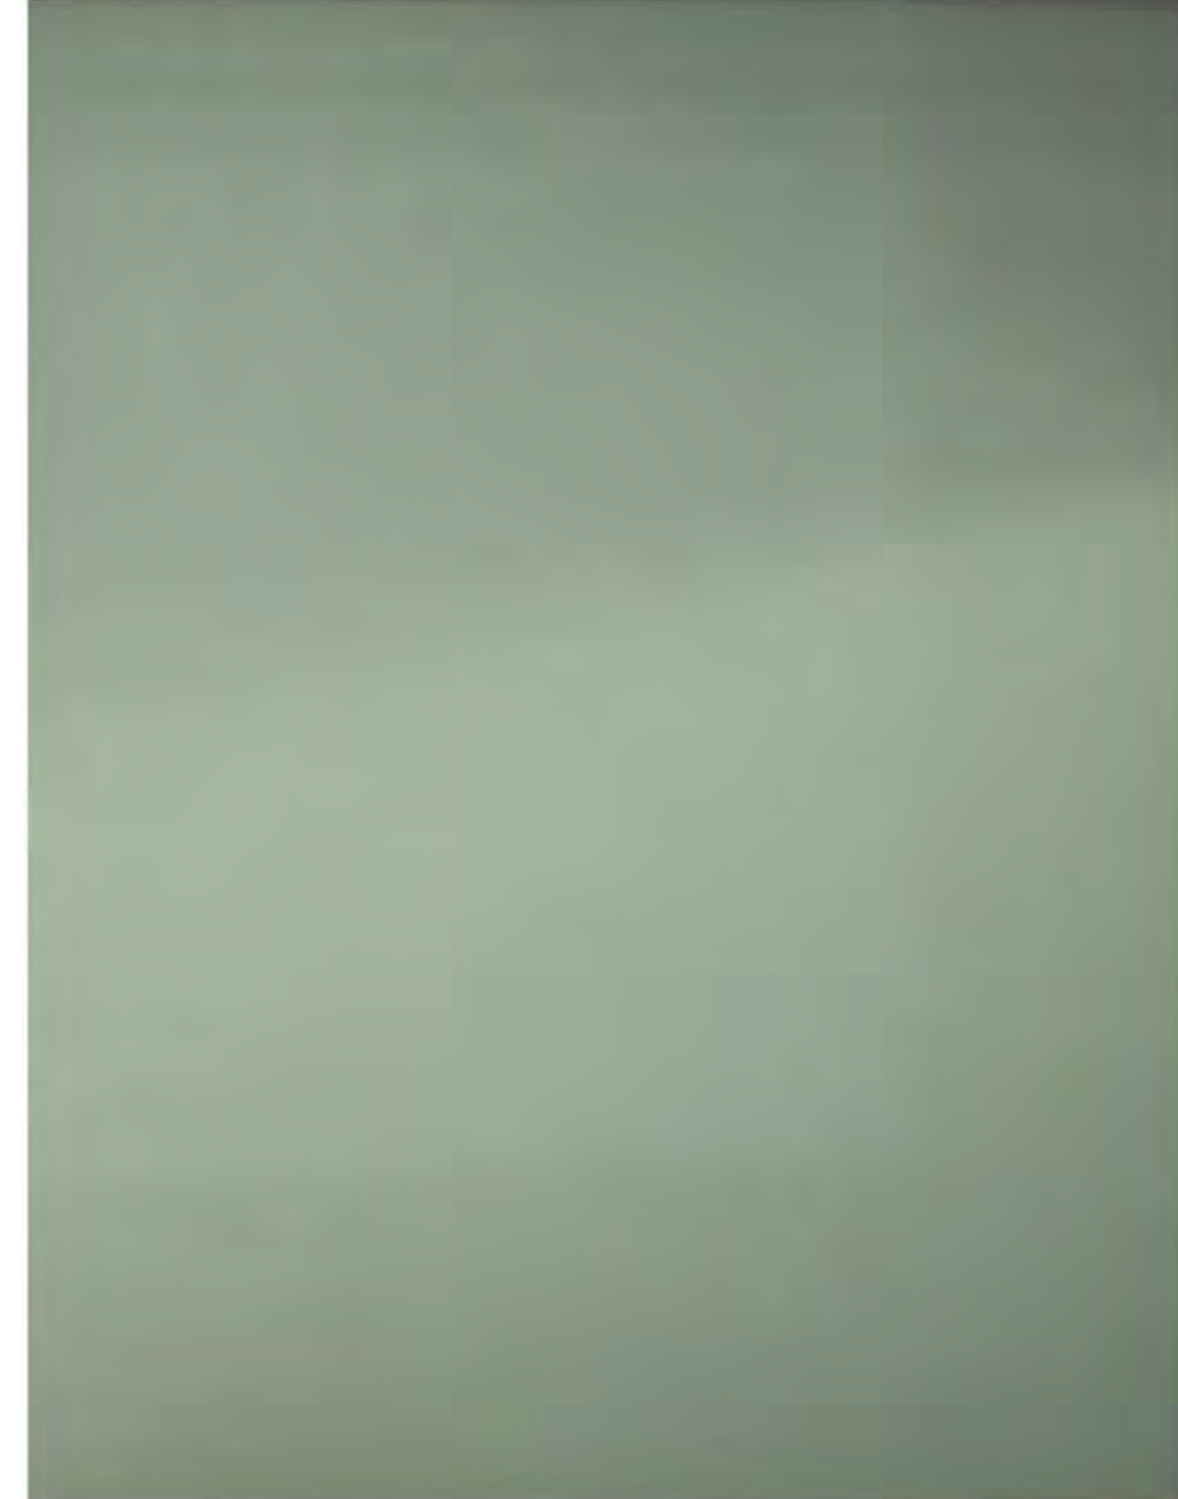

**PF METAL FENCE COATING:
BRIGHT SILVER
UC119338 (PPG)**

 

PC EXHIBIT P





KAISER PERMANENTE
KAISER FOUNDATION
HEALTH PLAN INC

NATIONAL FACILITIES SERVICES
POST OFFICE BOX 12916
OAKLAND, CA 94604

SHEET NOTES

1. THE CONTRACTOR SHALL VERIFY THE LOCATION OF UNDERGROUND UTILITIES AND REPORT ANY CONFLICTS TO THE LANDSCAPE ARCHITECT FOR DECISION PRIOR TO COMMENCING CONSTRUCTION.
2. SEE SHEET L3.02 FOR PLANTING SCHEDULES.
3. SEE L3.21 & L3.22 FOR PLANTING DETAILS.
4. THE LANDSCAPE CONTRACTOR IS RESPONSIBLE FOR ALL PLANT QUANTITIES, REFER TO PLANT LIST AND PLANTING DETAILS FOR SPACING REQUIREMENT FOR EACH PLANT SPECIES.
5. SEE SHEET L3.21 FOR TREE PROTECTION DETAIL FOR EXISTING TREES TO REMAIN.

LEGEND

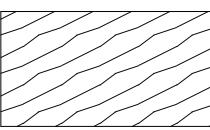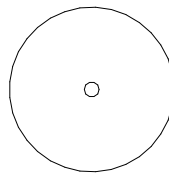- PROPERTY LINE
- PLANTING
- EXISTING TREE TO REMAIN
- PROPOSED TREE

No.	Revision Description	YYYY-MM-DD
1	MPP STAGE 1	2022-02-07
1	MPP STAGE 1 RESPONSE	2022-03-22
2	MPP STAGE 2	2022-06-25
2	MPP STAGE 2 RESPONSE	2022-06-30
	MPP STAGE 2 RESPONSE 2	2022-08-19

Agency Approval

Key Plan



Hellmuth, Obata + Kassabaum, Inc.

One Bush Street, Suite 200
San Francisco, CA 94104 USA
t +1 415 243 0555 f +1 415 882 7763

All reproduction & intellectual property
rights reserved © 2021

BKF ENGINEERS
Civil Engineering
880 9th St, Suite 2300
Sacramento, CA 95814

Professional Seals


NOT FOR
CONSTRUCTION

Facility
**KAISER PERMANENTE
ROSEVILLE MEDICAL
CENTER**
ROSEVILLE, CALIFORNIA

Project
INPATIENT BED TOWER
1600 EUREKA RD
ROSEVILLE, CA 95661


Sheet Title
PLANTING PLAN

Scale:	Kaiser Project # CAP015954
As indicated	HOK Project # 17.04047.00
Date:	08/19/22
	Sheet Number L1.04

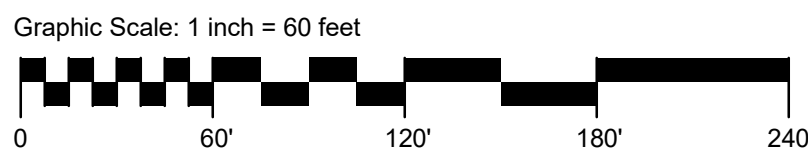

1 PLANTING PLAN


1" = 60'-0"

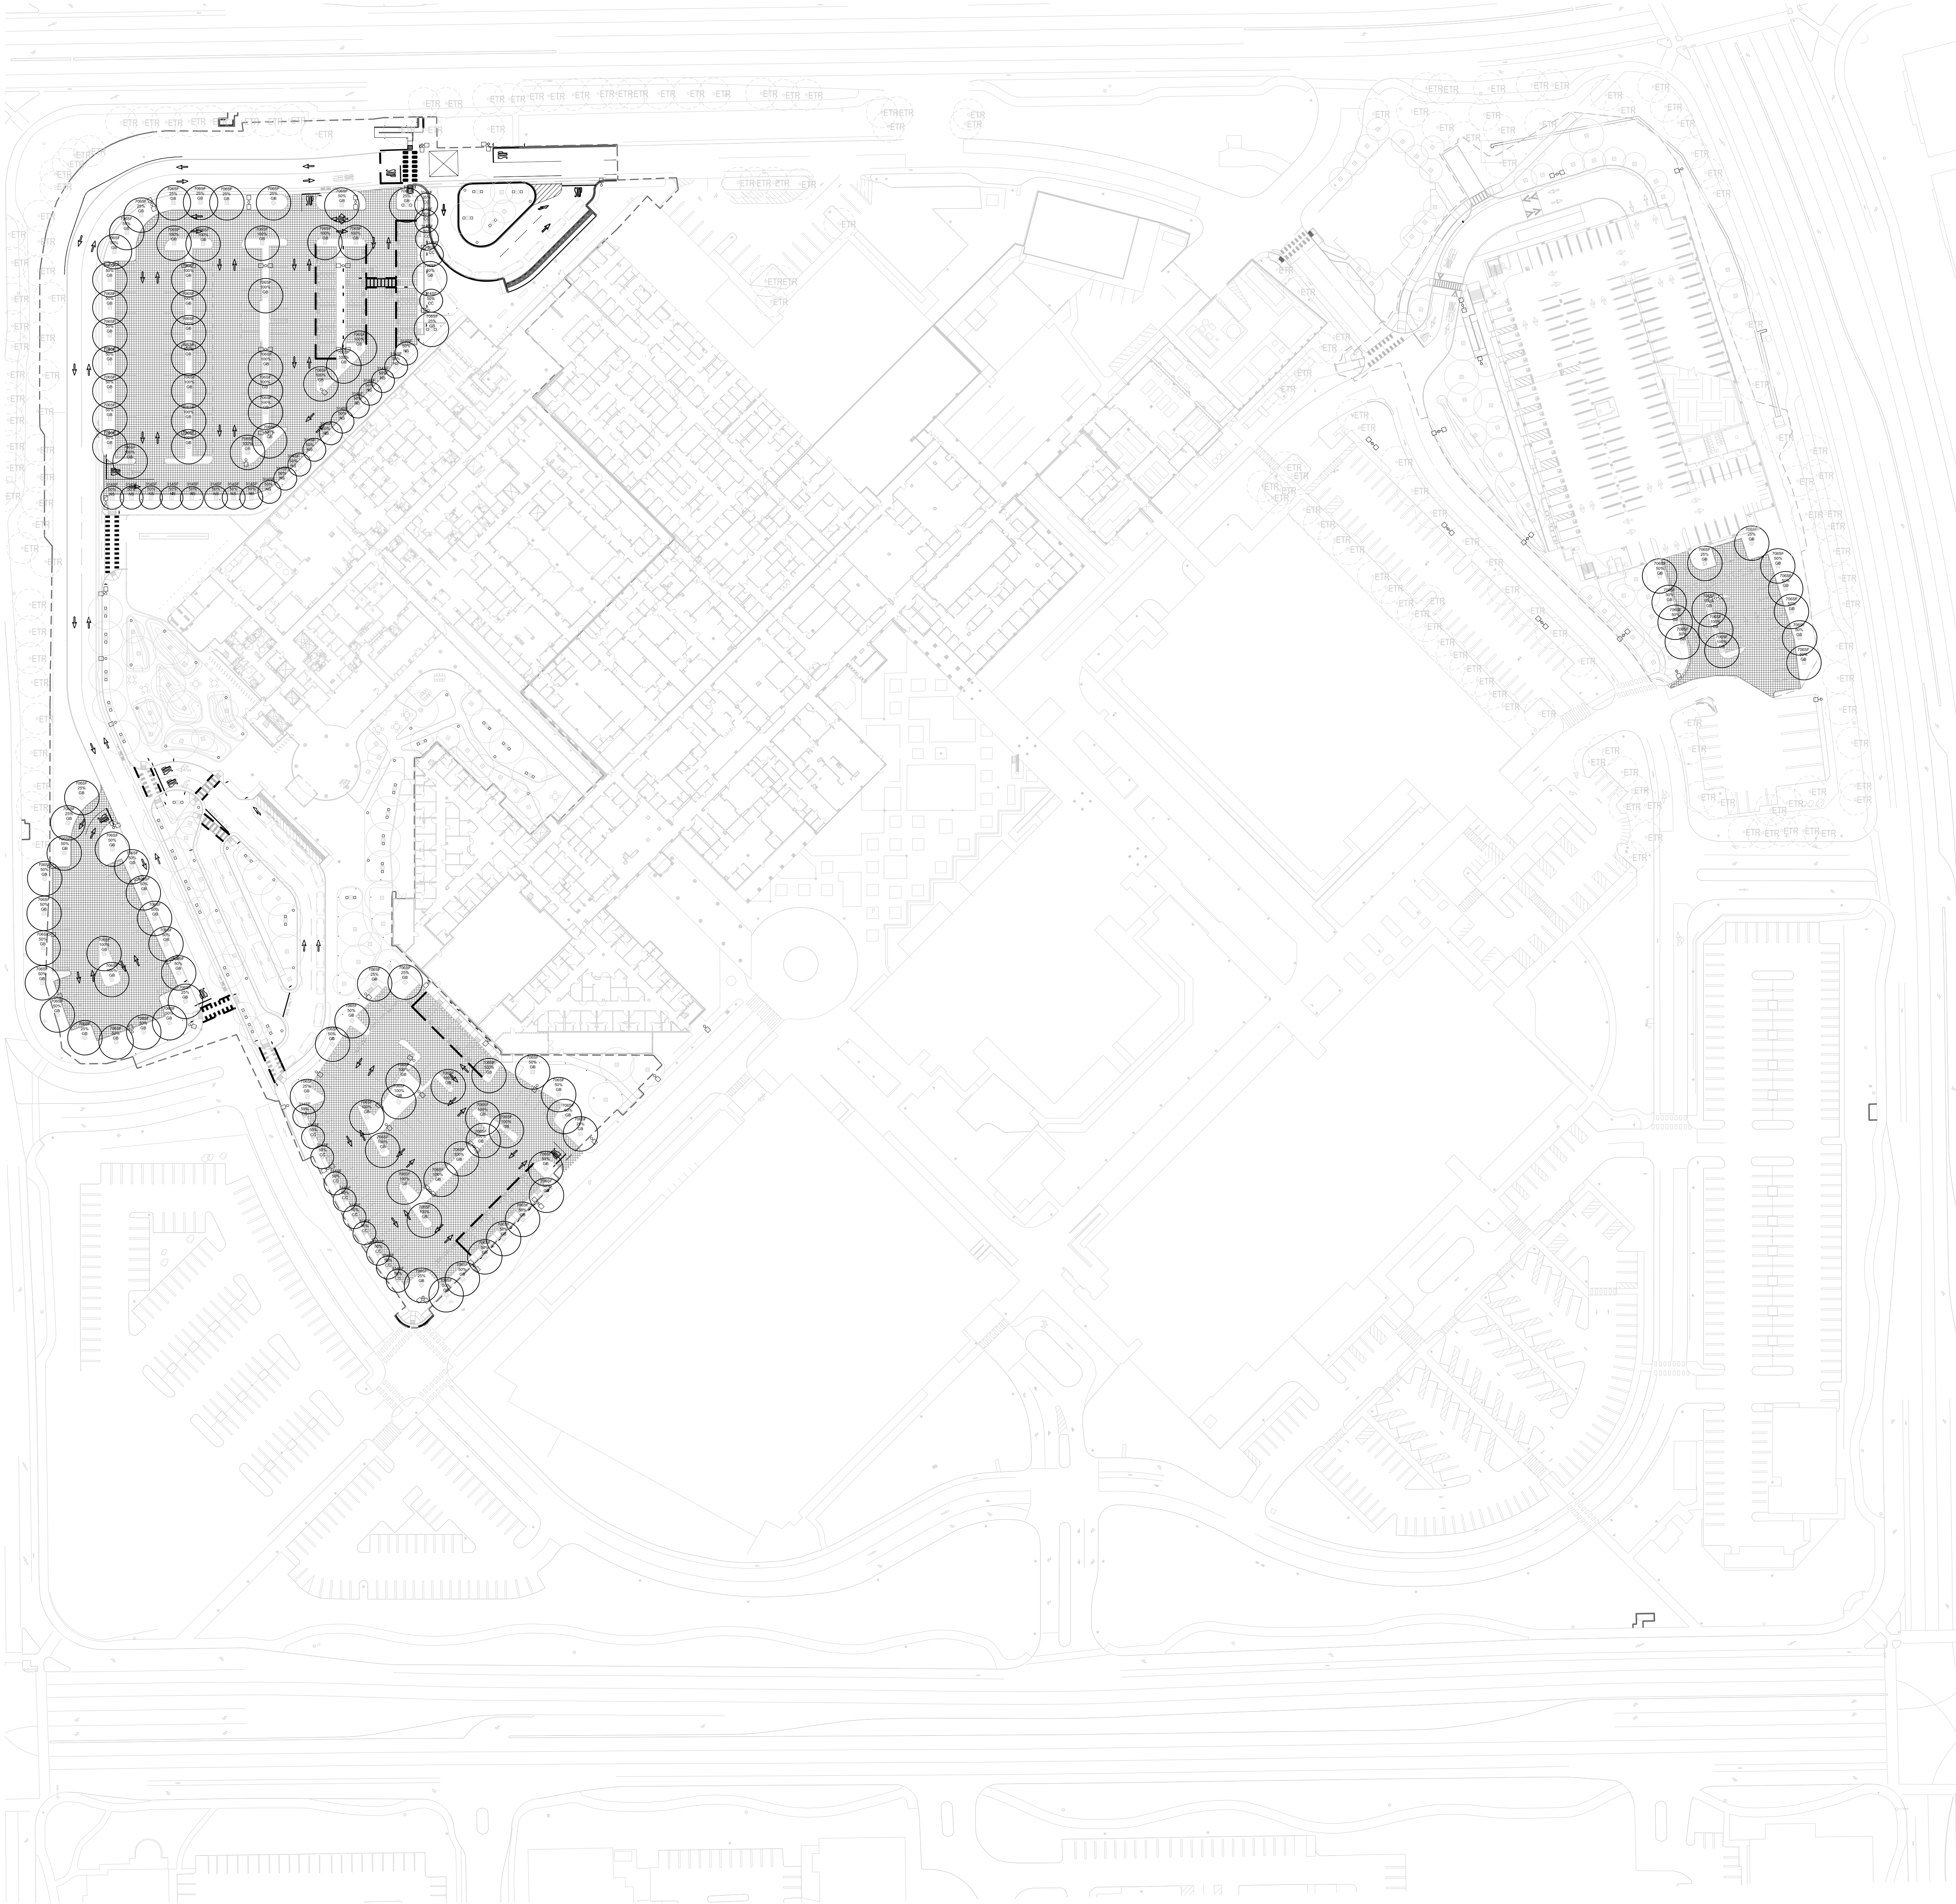

LEGEND



TREES INCLUDED IN CALCULATION

 

QUALIFYING PAVED AREA IN PARKING

PARKING LOT SHADE CALCULATIONS				
TREE SPECIES	INTERIOR PLANTER 100%	SOUTH, EAST & WEST 80%	CORNER & NORTH 25%	TOTAL
ABUTILUS CALIFORNICA	0	0	0	0
CERCIS CANADENSIS DANGLAHOMAY (20)	0	14 TREES(314 SF) = 2,198 SF	1 TREES(314 SF) = 78 SF	2,276 SF
GINGKO BILOBA (20)	40 TREES(706 SF) = 28,240 SF	47 TREES(706 SF) = 16,591 SF	18 TREES(706 SF) = 3,177 SF	48,008 SF
LAGERSTROEMIA INDICA TUSCANORA	0	0	0	0
NYSSA SILVATICA (20)	0	19 TREES(314 SF) = 5,963 SF	0	2,983 SF
PISTACIA CHINENSIS	0	0	0	0
PRUNUS LAEPHENIS	0	0	0	0
EXISTING TREES	0	0	0	0
1. TOTAL QUALIFYING AREA IN PARKING LOT	105,698 SF			
2. SHADE REQUIRED	52,848 SF			
3. SHADE PROVIDED	53,267 SF			
4. % PROVIDED	90.4%			




KAISER PERMANENTE
KAISER FOUNDATION
HEALTH PLAN INC

NATIONAL FACILITIES SERVICES
POST OFFICE BOX 12916
OAKLAND, CA 94604

No.	Revision Description	YYYY-MM-DD
1	MPP STAGE 2 RESPONSE	2022-08-30
2	MPP STAGE 2 RESPONSE 2	2022-08-19
3	MPP STAGE 2 RESPONSE 2 UPDATE	2022-10-13

Agency Approval

Key Plan

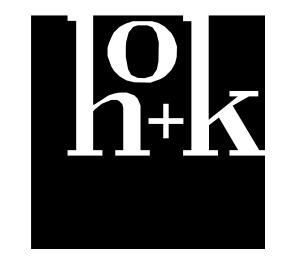

Hellmuth, Obata + Kassabaum, Inc.

One Bush Street, Suite 200
San Francisco, CA 94104 USA
t +1 415 243 0555 f +1 415 882 7763

All reproduction & intellectual property
rights reserved © 2023

BKF ENGINEERS
Civil Engineering
980 9th St, Suite 2300
Sacramento, CA 95814

Professional Seals

NOT FOR
CONSTRUCTION


Facility
KAISER PERMANENTE
ROSEVILLE MEDICAL
CENTER
ROSEVILLE, CALIFORNIA

Project
INPATIENT BED TOWER
1600 EUREKA RD
ROSEVILLE, CA 95661

Sheet Title
PARKING LOT SHADING
PLAN

Scale:	Kaiser Project # CAP015954 HKOK Project # 17.04047.00 Sheet Number
Date: 08/19/22	L1.05

Original drawing is 42 x 30. Do not scale contents of this drawing

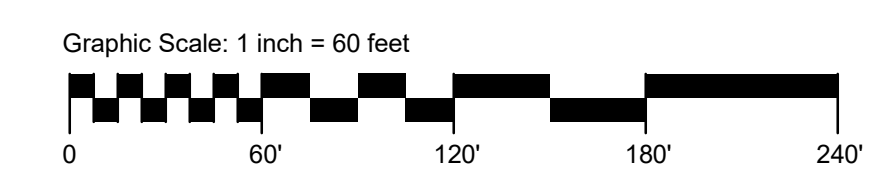



NATIONAL FACILITIES SERVICES
POST OFFICE BOX 12916
OAKLAND, CA 94604

Agency Approval

lok

One Bush Street, Suite 200
San Francisco, CA 94104 USA
t +1 415 243 0555 f +1 415 882 7763

BKF ENGINEERS
Civil Engineering
980 9th St, Suite 2300
Sacramento, CA 95814

NOT FOR
CONSTRUCTION

Project
INPATIENT BED TOWER
1600 EUREKA RD
ROSEVILLE, CA 95661

Date:
08/19/22

ABBREVIATION	BOTANICAL NAME	COMMON NAME	HYDROZONE	SPACING	SIZE	MATURE HEIGHT	MATURE SPREAD	ALLERGEN
FC	FESTUCA CALIFORNICA	CALIFORNIA FESCUE	LOW	36"	5 GALLON	4'	3'	MILD ALLERGEN
SA	SCABIOSA ATROPURPUREA	SWEET SCABIOSA	LOW	12"	1 GALLON	2'	1'	NON ALLERGEN
SPA	SPOROBOLUS AIROIDES	ALKALI SACATON	LOW	24"	1 GALLON	4'	2'	NON ALLERGEN
EC	ELYMUS CANADENSIS	NODDING WILD RYE	LOW	36"	5 GALLON	5'	3'	MILD ALLERGEN
AW	ARCTOSTAPHYLOS 'WAYSIDE'	WAYSIDE MANZANITA	LOW	48"	5 GALLON	3'	5'	MILD ALLERGEN
AM	ANAPHALIS MARGARITACEA	PEARLY EVERLASTING	LOW	24"	1 GALLON	3'	2'	MILD ALLERGEN
CG	CNEANTHOS 'GRISIEUX VAR. HORIZONTALIS 'YANKEE POINT'	CALIFORNIA LILAC	LOW	96"	5 GALLON	3'	8'	MILD ALLERGEN
CR	CALAMAGROSTIS RUBESCENS	PINEGRASS	12"	1 GALLON	3'	1'	1'	MILD ALLERGEN
CG	COLEONEMA PULCHELLUM 'COMPACTA'	DYNALE BATH OF HEAVEN	MODERATE/MEDIUM	60"	1 GALLON	6'	5'	MILD ALLERGEN
EK	ERIGERON KARVINSKIANUS	SANTA BARBARA DAISY	LOW	36"	1 GALLON	1'	3'	MILD ALLERGEN
ACM	ACHILLEA MILLEFOLIUM	FIREFLY SUNSHINE YARROW	LOW	36"	1 GALLON	3'	3'	MILD ALLERGEN
EU	ERIOGONUM UMBELLATUM	SULPHURFLOWER BUCKWHEAT	LOW	36"	1 GALLON	1'	3'	MILD ALLERGEN
SL	SALVIA LEUCOPHYLLA	PURPLE SAGE	LOW	60"	1 GALLON	5'	5'	NON ALLERGEN
SGA	SALVIA GREGGII 'ALBA'	WHITE AUTUMN SAGE	LOW	24"	1 GALLON	2'	2'	NON ALLERGEN
SGR	SALVIA GREGGII 'ROSEA/PINK'	ROSE TEXAS SAGE	LOW	24"	1 GALLON	2'	2'	NON ALLERGEN
HPM	HEUCHERA 'PURPLE MOUNTAIN MAJESTY'	PURPLE MOUNTAIN MAJESTY ALUMROOT	MODERATE/MEDIUM	24"	1 GALLON	1'	2'	NON ALLERGEN
HPS	HEUCHERA 'PEPPERMINT SPICE'	PEPPERMINT SPICE CORAL BELLS	MODERATE/MEDIUM	24"	1 GALLON	1'	2'	NON ALLERGEN
PM	POLYSTICHUM MUNITUM	WESTERN SWORDFERN	MODERATE/MEDIUM	48"	5 GALLON	4'	4'	NON ALLERGEN

ABBREVIATION	BOTANICAL NAME	COMMON NAME	TYPE	WUCOLS	CONTAINER/ROOTBALL SIZE	MATURE HEIGHT	MATURE SPREAD	ALLERGEN
AECF	AESCULUS CALIFORNICA	CALIFORNIA BUCKEYE	DECIDUOUS	VERY LOW	36" BOX	25'	20'-30'	NON ALLERGEN
CC	CERCIS CANADANSIS 'OAKLAHOMA'	EASTERN REDBUD	DECIDUOUS	LOW	36" BOX	10'-20'	10'-20'	MILD ALLERGEN
GB	GINKGO BILOBA	MAIDENHAIR TREE	DECIDUOUS	MODERATE	36" BOX	35'-65'	25'-30'	MILD ALLERGEN
LI	LARGERSTROEMIA INDICA 'TUSCARORA'	CREPE MYRTLE	DECIDUOUS	LOW	36" BOX	15'-25'	10'-20'	NON ALLERGEN
NS	NYSSA SYLVATICA	BLACK GUM	DECIDUOUS	MODERATE	36" BOX	30'-50'	15'-20'	MILD ALLERGEN
PC	PISTACHIA CHINENSIS	CHINESE PISTACHE	DECIDUOUS	LOW	36" BOX	30'-40'	25'-35'	NON ALLERGEN
PH	PINUS HALEPENSIS	ALEPPO PINE	EVERGREEN	LOW	36" BOX	60'	20'-40'	NON ALLERGEN



KAISER PERMANENTE
KAISER FOUNDATION
HEALTH PLAN INC

NATIONAL FACILITIES SERVICES
POST OFFICE BOX 12916
OAKLAND, CA 94604

No.	Revision Description	YYYY-MM-DD
1	MPP STAGE 1	2022-02-07
	MPP STAGE 1 RESPONSE	2022-03-22
	MPP STAGE 2	2022-06-25
2	MPP STAGE 2 RESPONSE	2022-06-30
	MPP STAGE 2 RESPONSE 2	2022-08-19

Agency Approval

Key Plan



Heilmuth, Obata + Kassabaum, Inc.

One Bush Street, Suite 200
San Francisco, CA 94104 USA
t +1 415 243 0555 f +1 415 882 7763

All reproduction & intellectual property
rights reserved © 2021

BKF ENGINEERS
Civil Engineering
880 9th St, Suite 2300
Sacramento, CA 95814

Professional Seals

NOT FOR
CONSTRUCTION

Facility
KAISER PERMANENTE
ROSEVILLE MEDICAL
CENTER
ROSEVILLE, CALIFORNIA

Project
INPATIENT BED TOWER
1600 EUREKA RD
ROSEVILLE, CA 95661

Sheet Title
TREE MITIGATION PLAN

Scale: Kaiser Project # CAP015954

HOK Project # 17.04047.00


Sheet Number

Date: 08/19/22
L2.01

Original drawing is 42 x 30. Do not scale contents of this drawing.



1 TREE MITIGATION PLAN

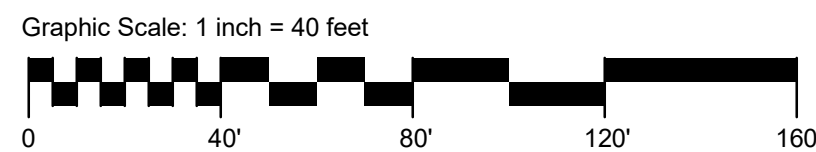



No.	Revision Description	YYYY-MM-DD
1	MPP STAGE 1	2022-02-07
1	MPP STAGE 1 RESPONSE	2022-03-22
1	MPP STAGE 2	2022-06-25
2	MPP STAGE 2 RESPONSE	2022-06-30
	MPP STAGE 2 RESPONSE 2	2022-08-19

Agency Approval

Key Plan



Hellmuth, Obata + Kassabaum, Inc.
One Bush Street, Suite 200
San Francisco, CA 94104 USA
t +1 415 243 0555 f +1 415 882 7763

All reproduction & intellectual property
rights reserved © 2022

BKF ENGINEERS
Civil Engineering
880 9th St, Suite 2300
Sacramento, CA 95814

Professional Seals

NOT FOR
CONSTRUCTION

Facility
**KAISER PERMANENTE
ROSEVILLE MEDICAL
CENTER**
ROSEVILLE, CALIFORNIA
Project
INPATIENT BED TOWER
1600 EUREKA RD
ROSEVILLE, CA 95661

Sheet Title
TREE MITIGATION PLAN

Scale:	Kaiser Project # CAP015954 HKC Project # 17.04047.00 Sheet Number
Date:	08/19/22

L2.02

Original drawing is 42 x 30. Do not scale contents of this drawing.




KAISER PERMANENTE
KAISER FOUNDATION
HEALTH PLAN INC

NATIONAL FACILITIES SERVICES
POST OFFICE BOX 12916
OAKLAND, CA 94604

No.	Revision Description	YYYY-MM-DD
	MPP STAGE 2	2022-05-25
1	MPP STAGE 2 RESPONSE	2022-06-30
	MPP STAGE 2 RESPONSE 2	2022-08-19

Agency Approval _____

Key Plan

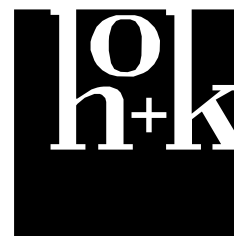

Hellmuth, Obata + Kassabaum, Inc.

One Bush Street, Suite 200
San Francisco, CA 94104 USA
t +1 415 243 0555 f +1 415 882 7763

All reproduction & intellectual property
rights reserved © 2004

BKF ENGINEERS
Civil Engineering
980 9th St, Suite 2300
Sacramento, CA 95814

Professional Seals

NOT FOR
CONSTRUCTION

Facility
KAISER PERMANENTE
ROSEVILLE MEDICAL
CENTER
ROSEVILLE, CALIFORNIA

Project
INPATIENT BED TOWER
1600 EUREKA RD
ROSEVILLE, CA 95661

Sheet Title
PLANTING DETAILS

Scale: Kaiser Project # CAP015954


HOK Project # 17.04047.00

Sheet Number

Date:
08/19/22

L4.21


Original drawing is 42 x 30. Do not scale contents of this drawing.

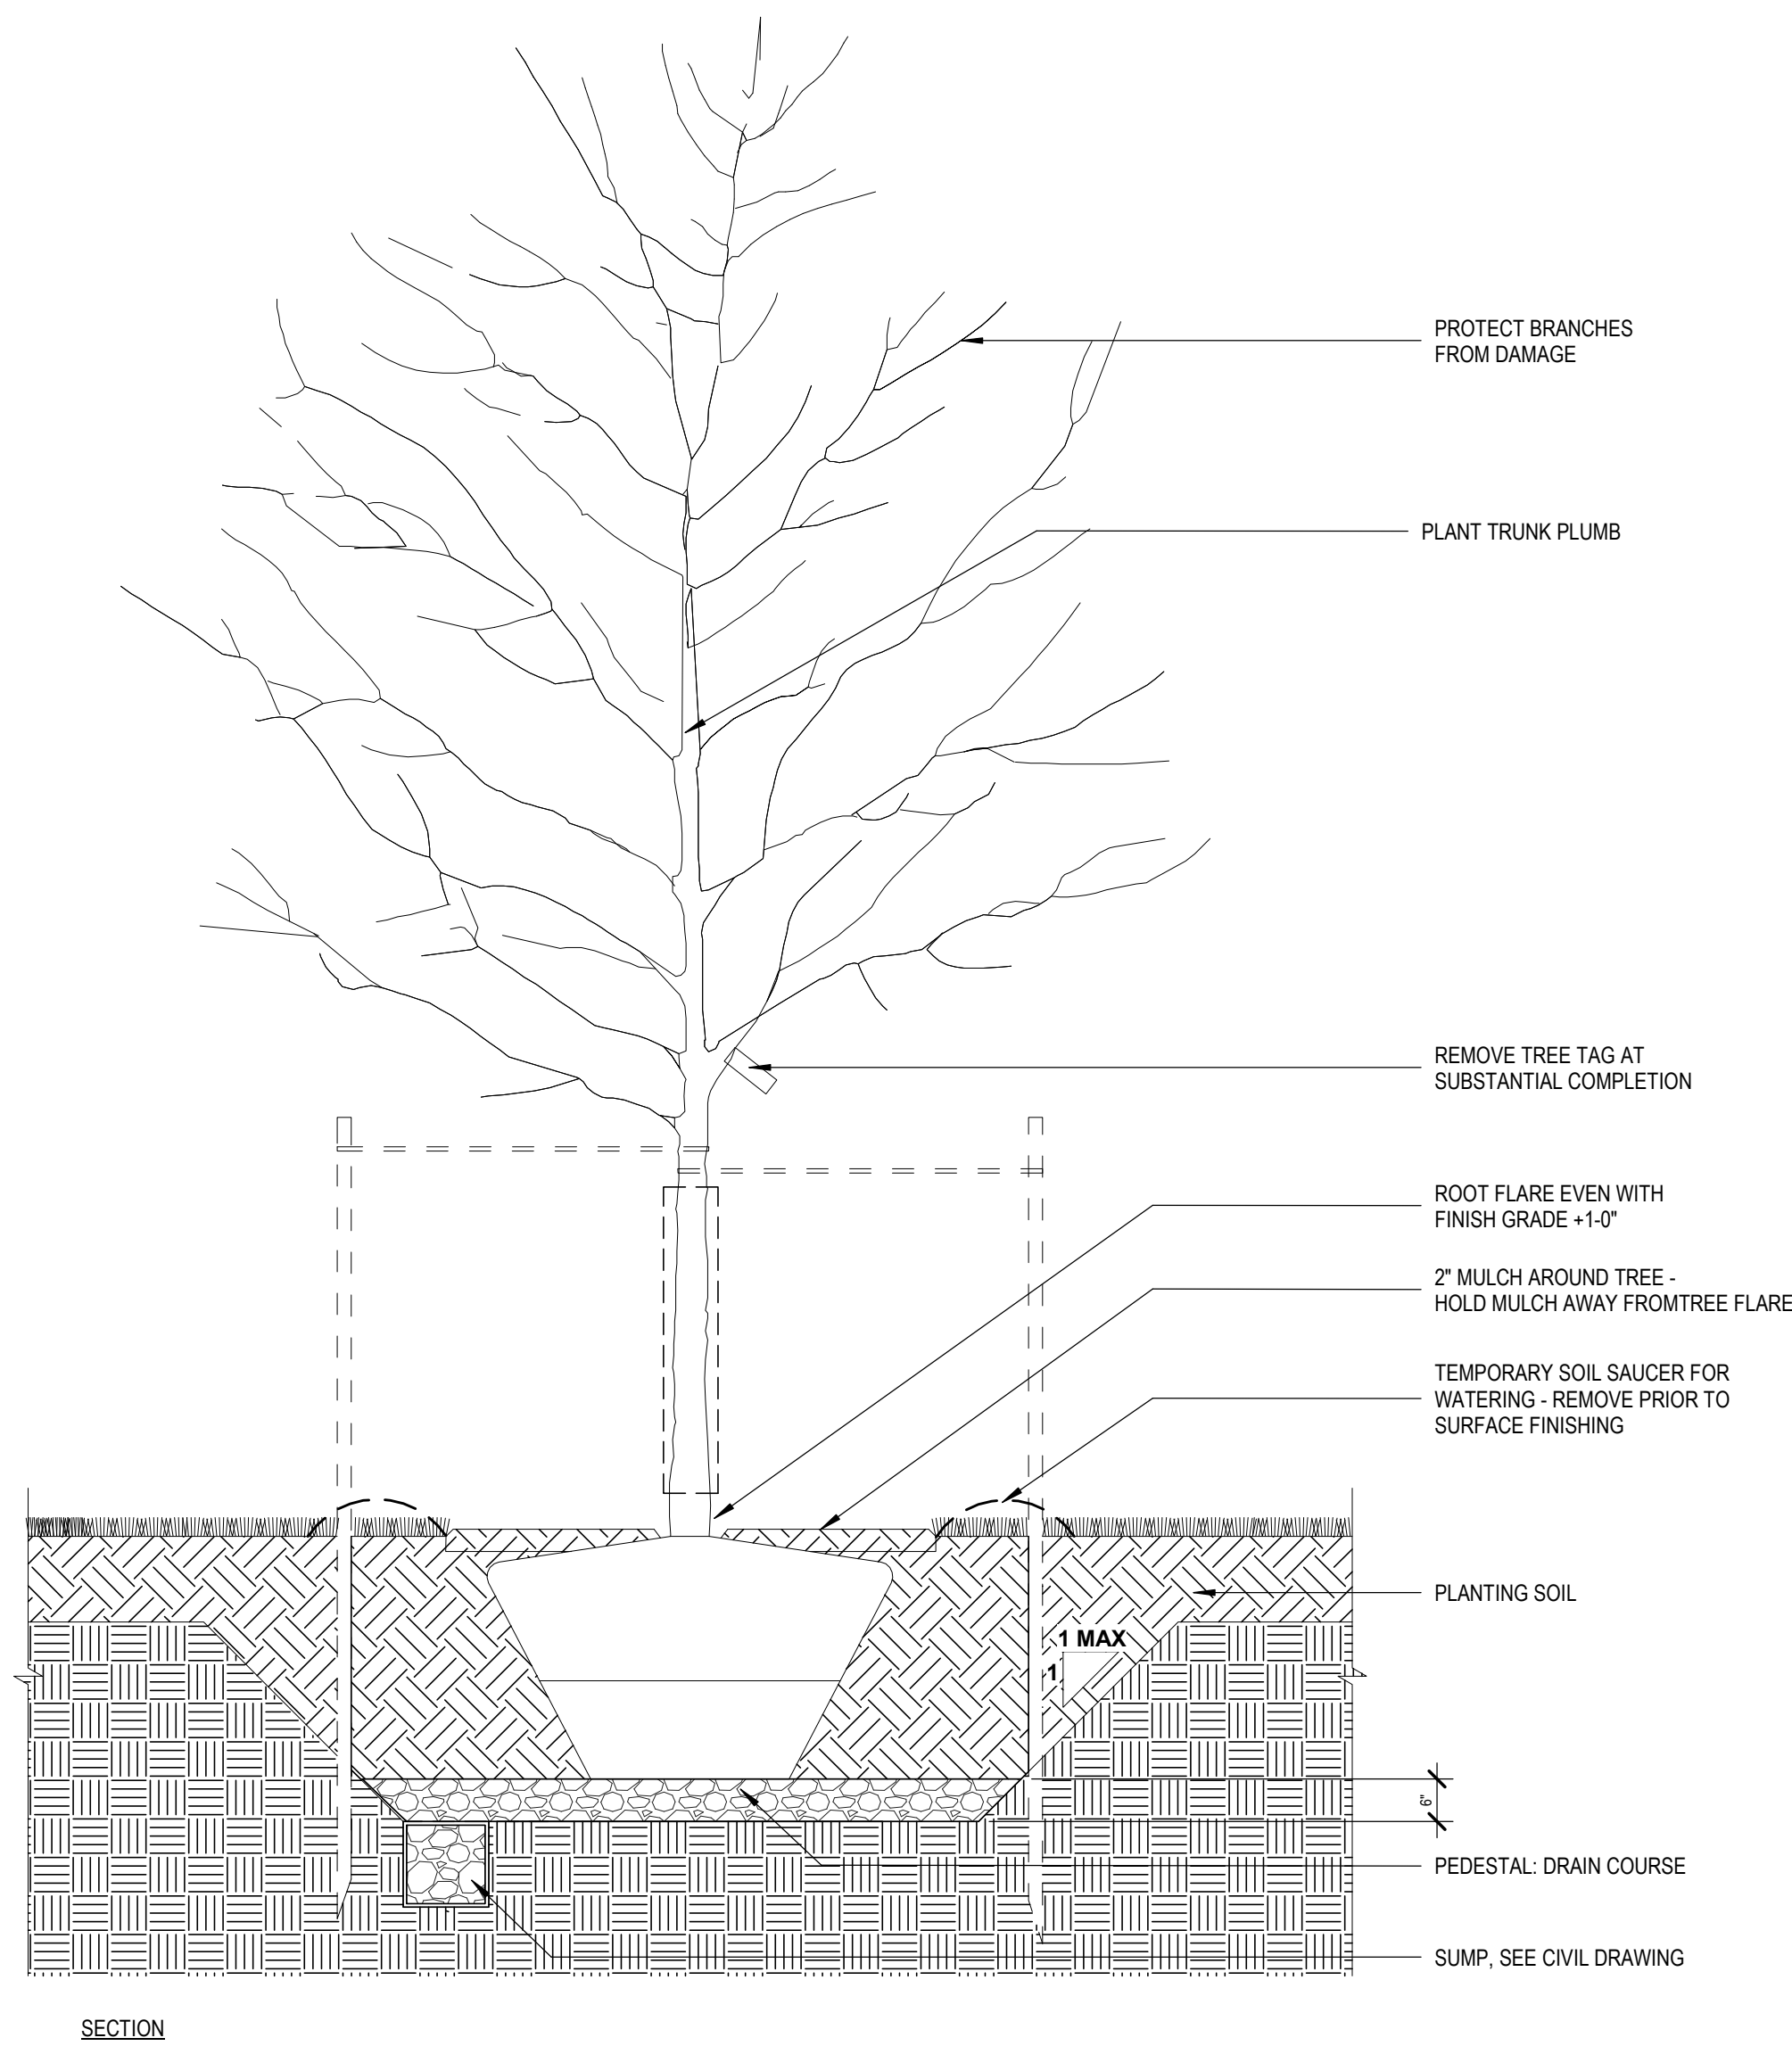

3 TREE PLANTING DETAIL - SUMP - TOWER


NOTE:

1. TESTING INFILTRATION: FOR EACH DIFFERENT SOIL PROFILE WITHOUT UNDERDRAINAGE SELECT REPRESENTATIVE PITS/ TRENCHES, TEST TO INFILTRATION RATE. NOTIFY LANDSCAPE ARCHITECT IF INFILTRATION RATE IS OUTSIDE THE ACCEPTABLE RANGE 0.5 TO 2 INCHES PER HOUR. OR IF THERE IS ANY EVIDENCE OF WATER SEEPAGE INTO PITS/ TRENCHES AND IF SOIL WAS SATURATED OR EXTREMELY DRY PRIOR TO THE TEST. INSTALL SUBDRAINAGE OR SUMP TO SUCH PITS.

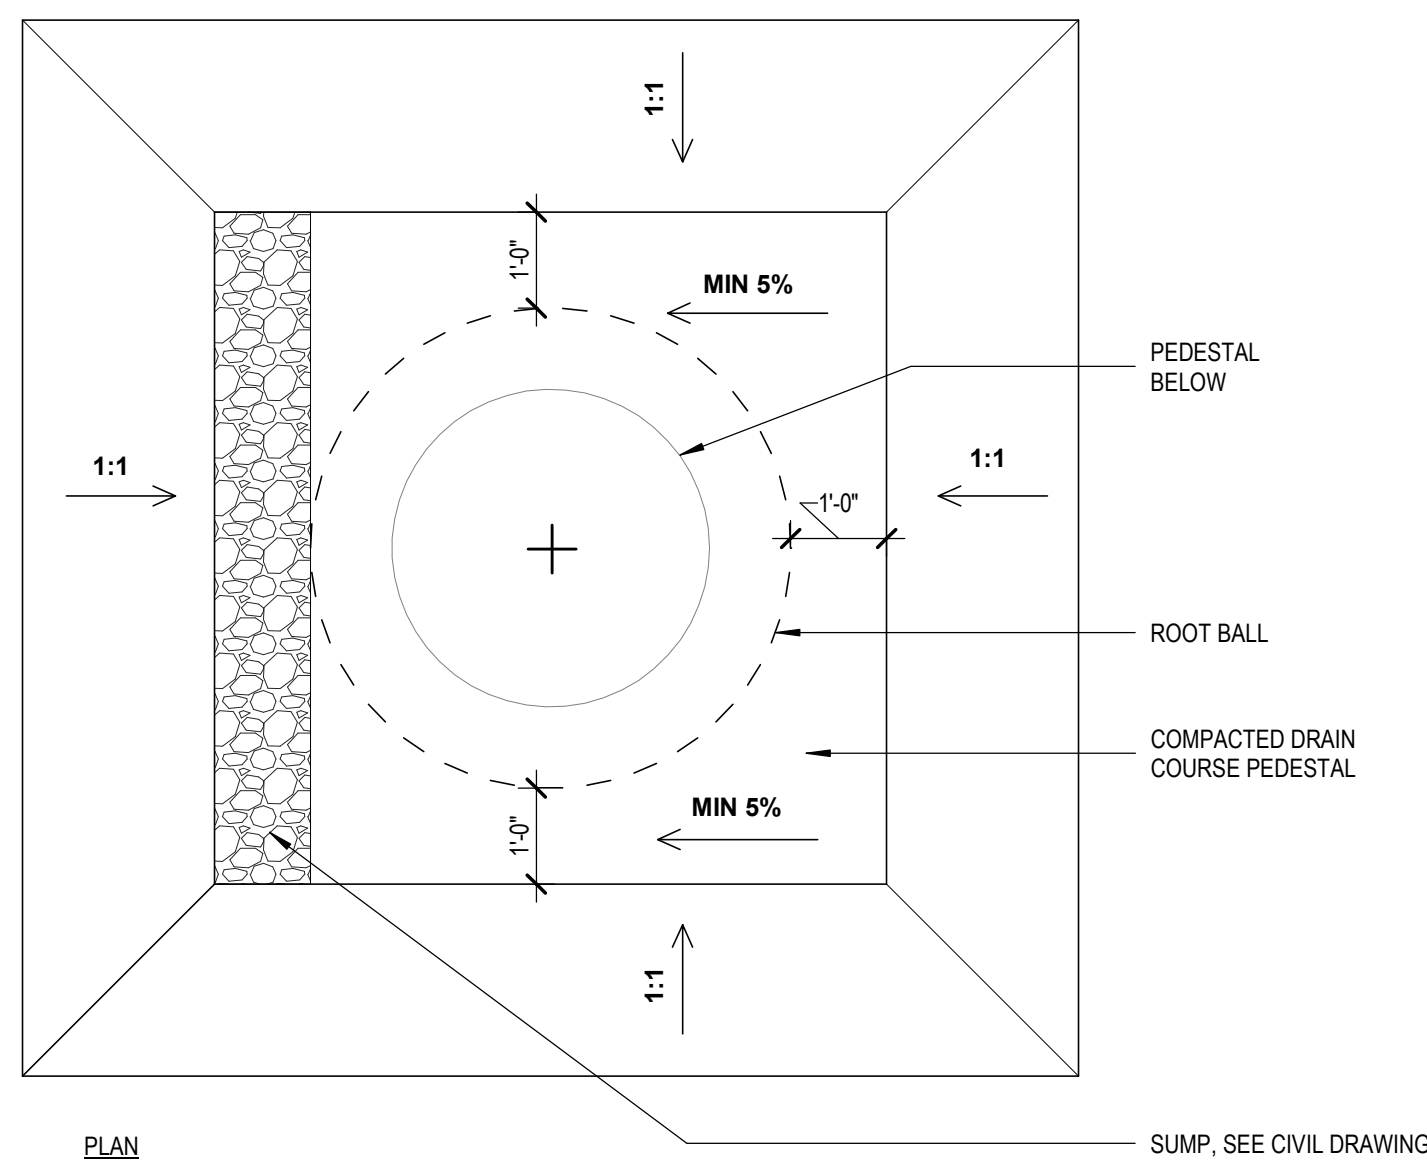


NOTE:


1. TESTING INFILTRATION: FOR EACH DIFFERENT SOIL PROFILE WITHOUT UNDERDRAINAGE SELECT REPRESENTATIVE PITS/ TRENCHES, TEST TO INFILTRATION RATE. NOTIFY LANDSCAPE ARCHITECT IF INFILTRATION RATE IS OUTSIDE THE ACCEPTABLE RANGE 0.5 TO 2 INCHES PER HOUR, OR IF THERE IS ANY EVIDENCE OF WATER SEEPAGE INTO PITS/ TRENCHES AND IF SOIL WAS SATURATED OR EXTREMELY DRY PRIOR TO THE TEST. INSTALL SUBDRAINAGE OR SUMP TO SUCH PITS.

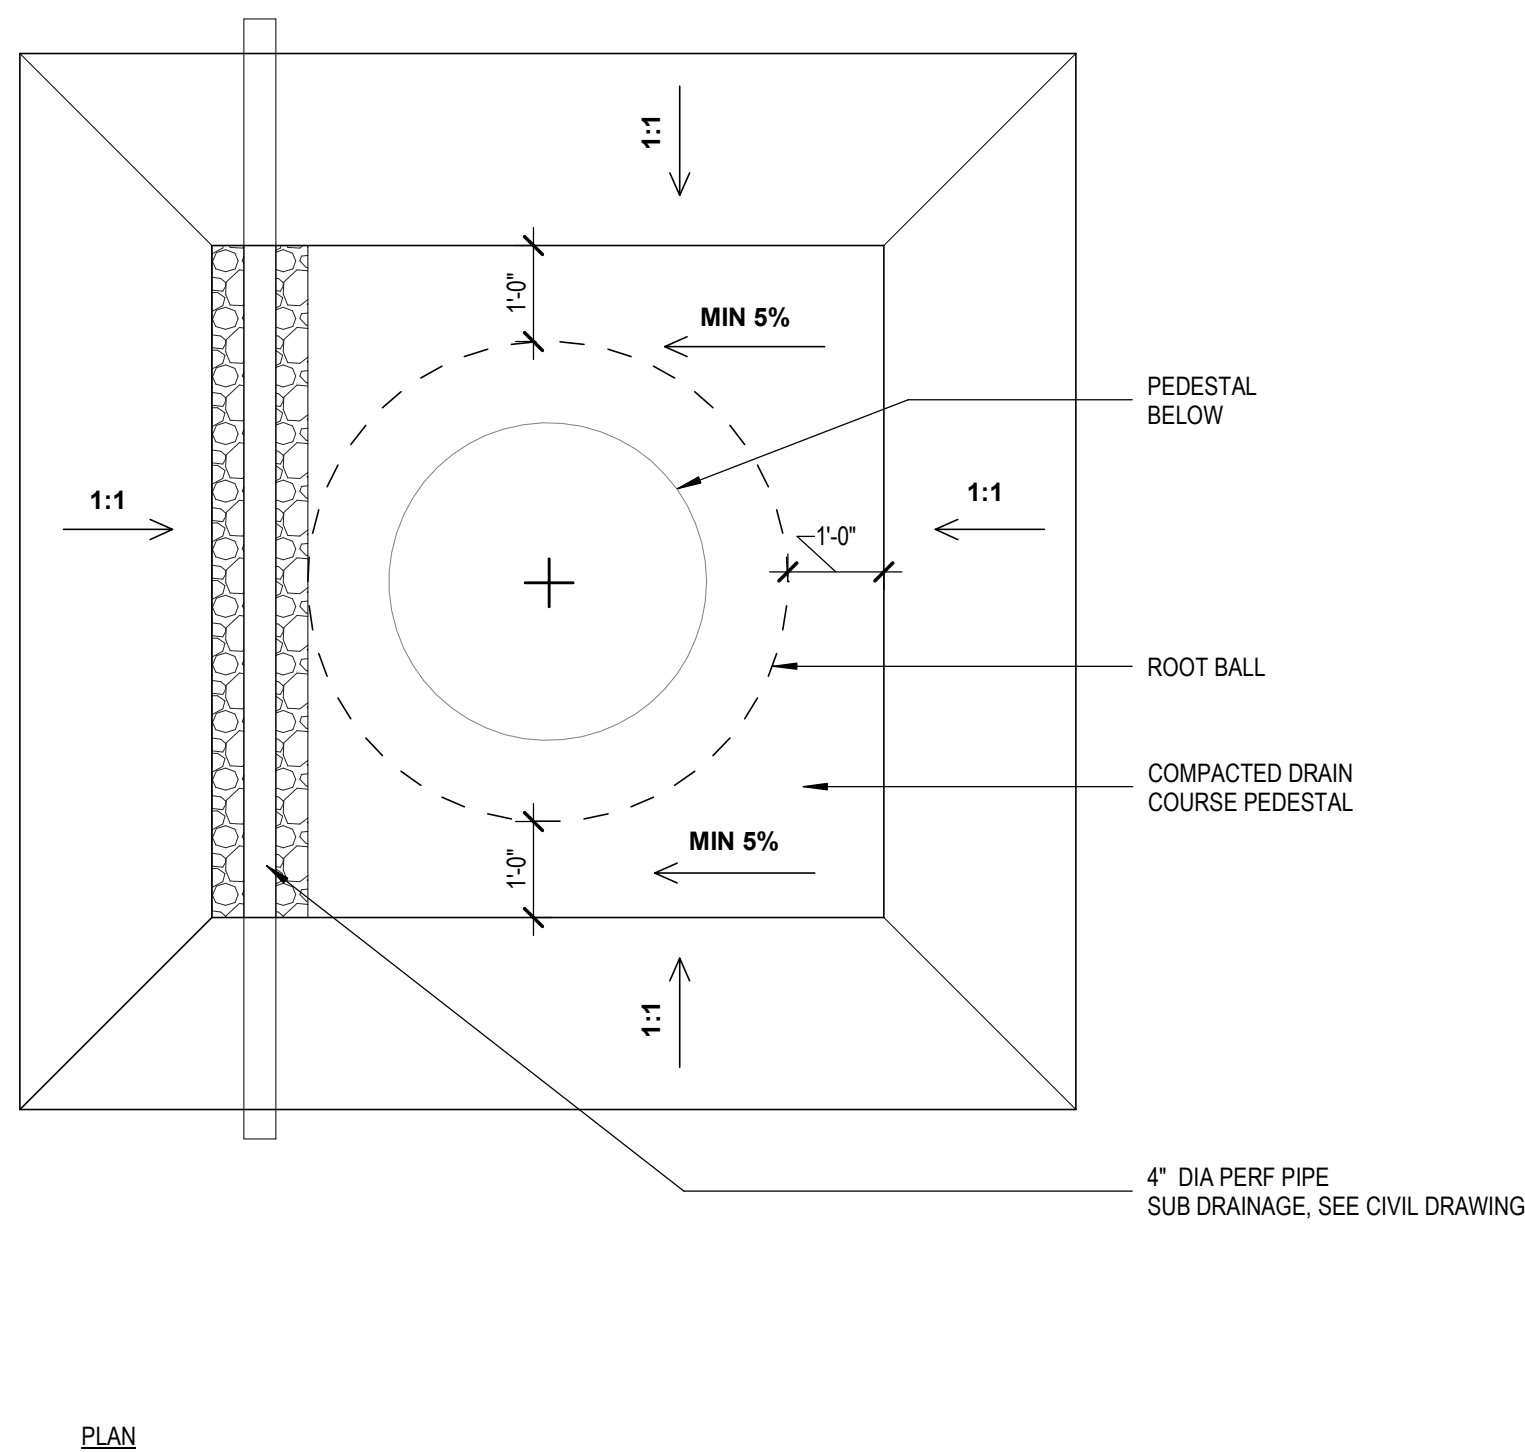


2 TREE PLANTING DETAIL - SUB DRAINAGE - TOWER
1/2" = 1'-0"

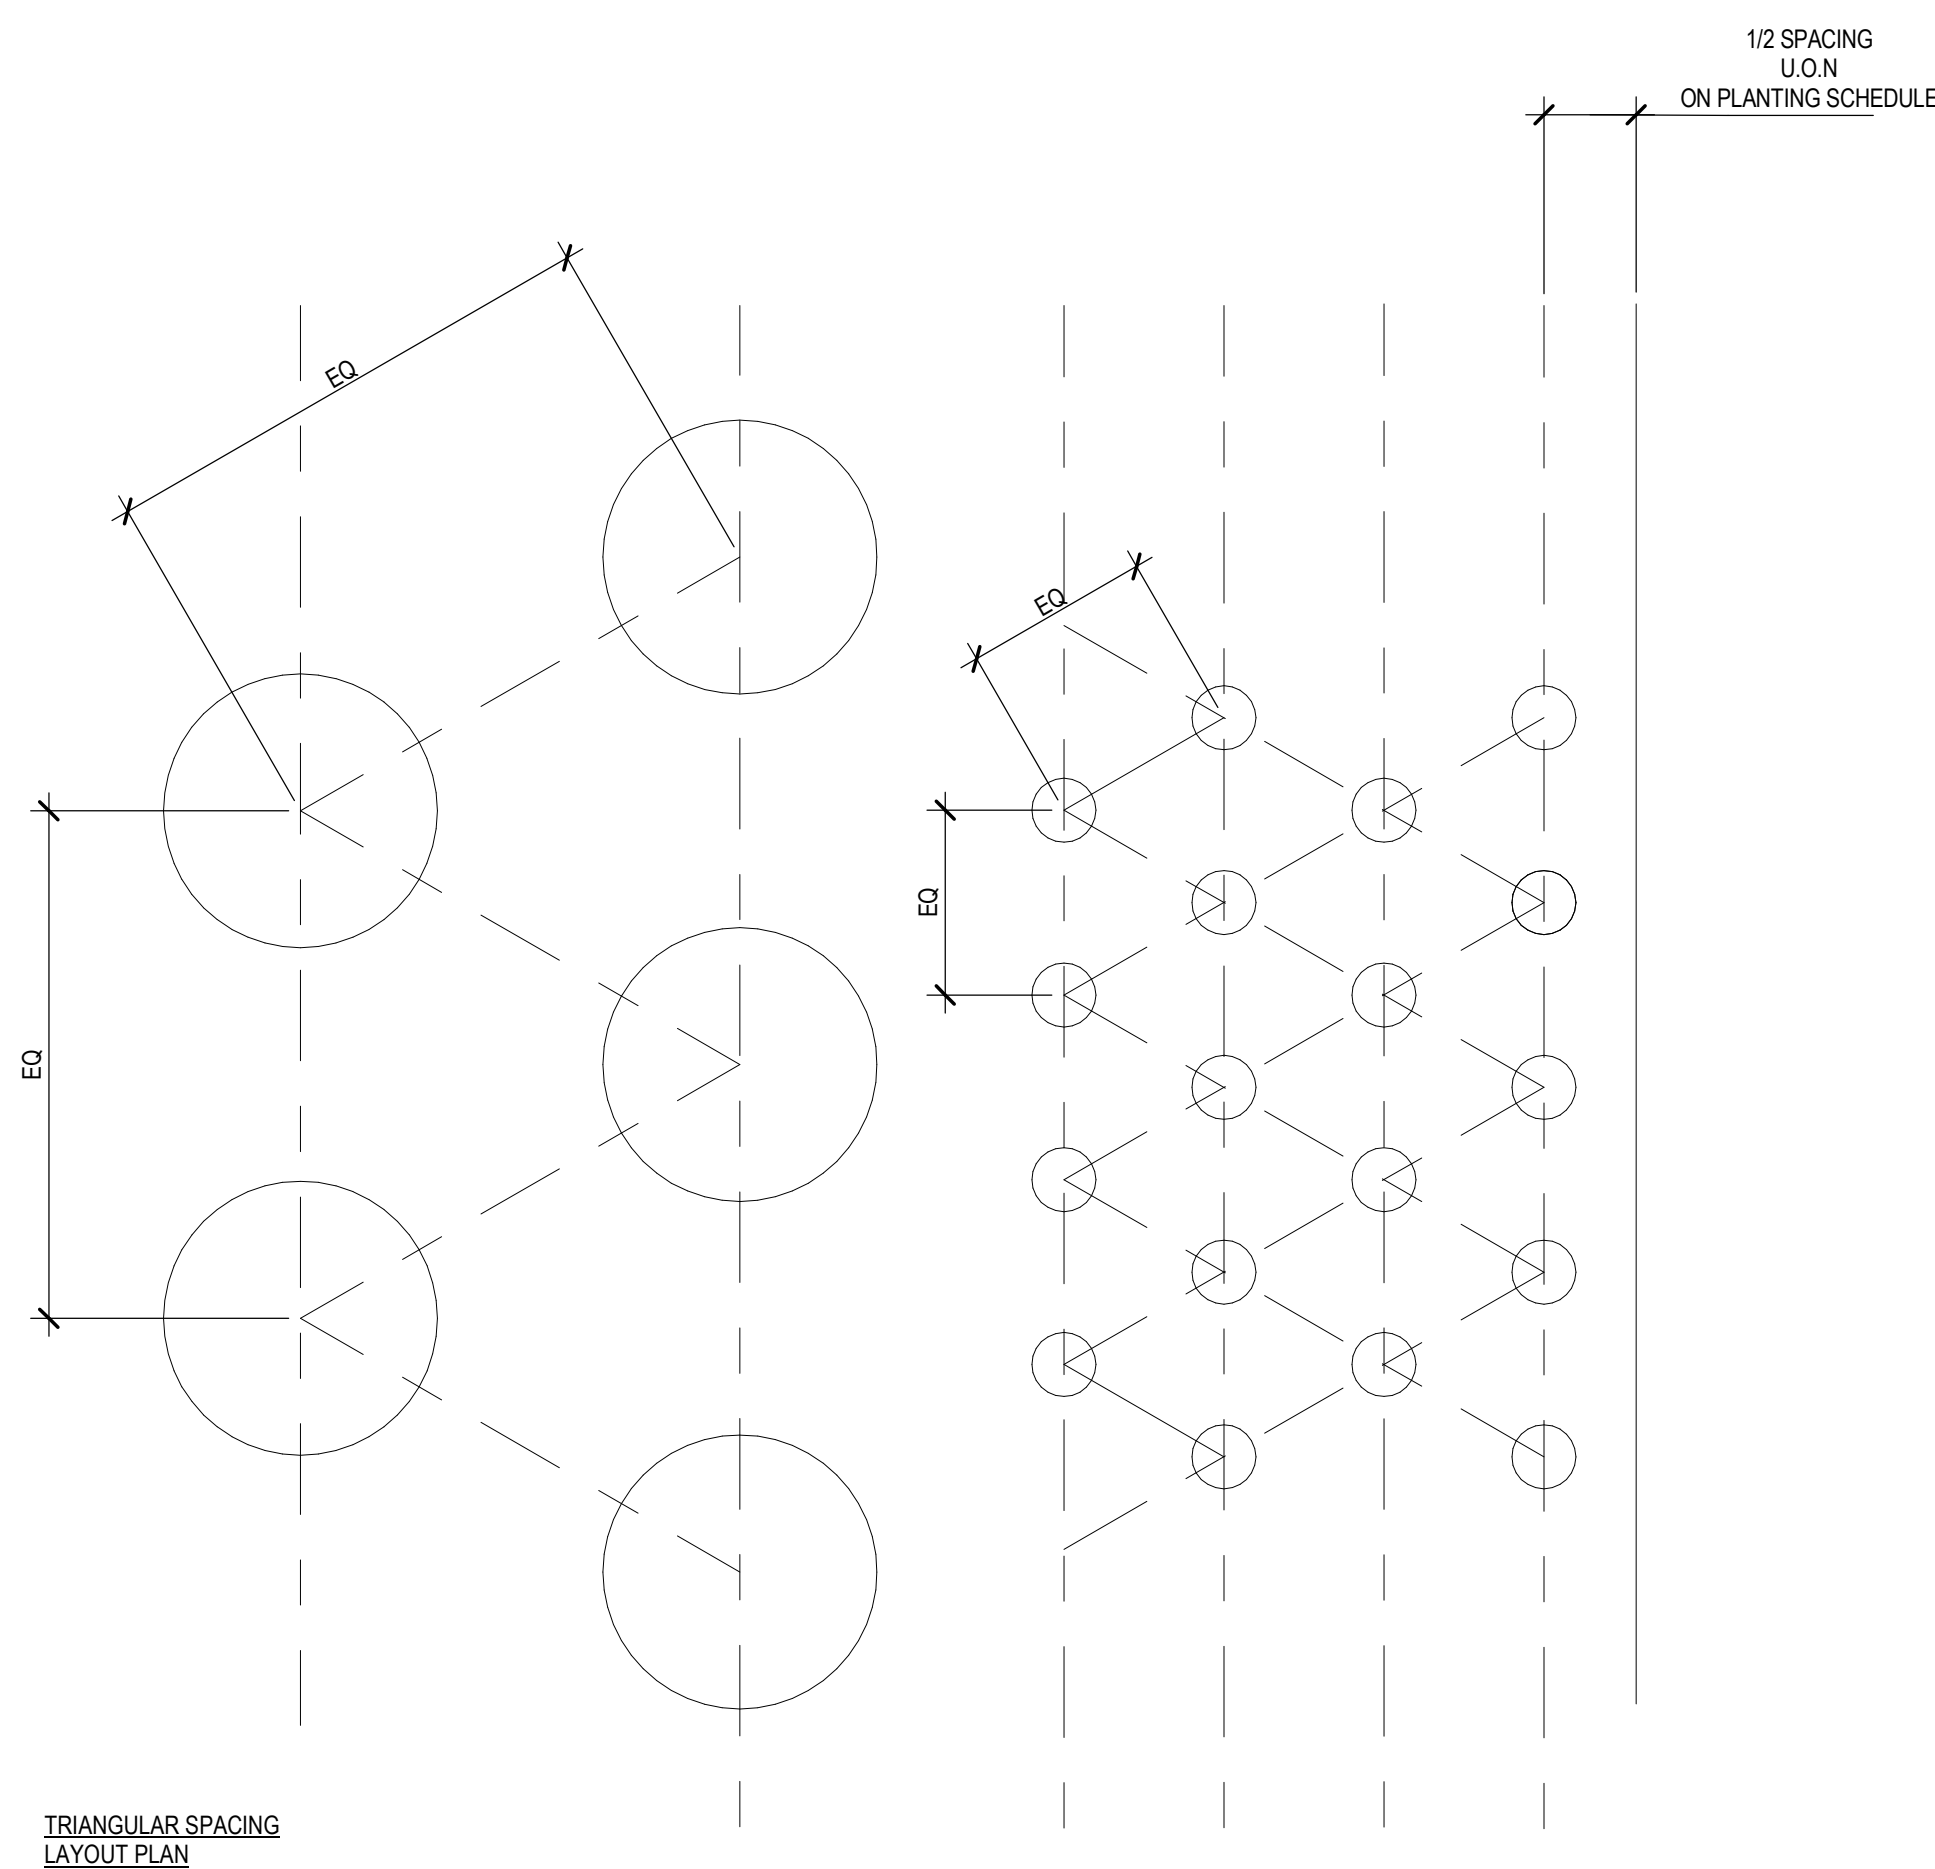

TRIANGULAR SPACING
LAYOUT PLAN

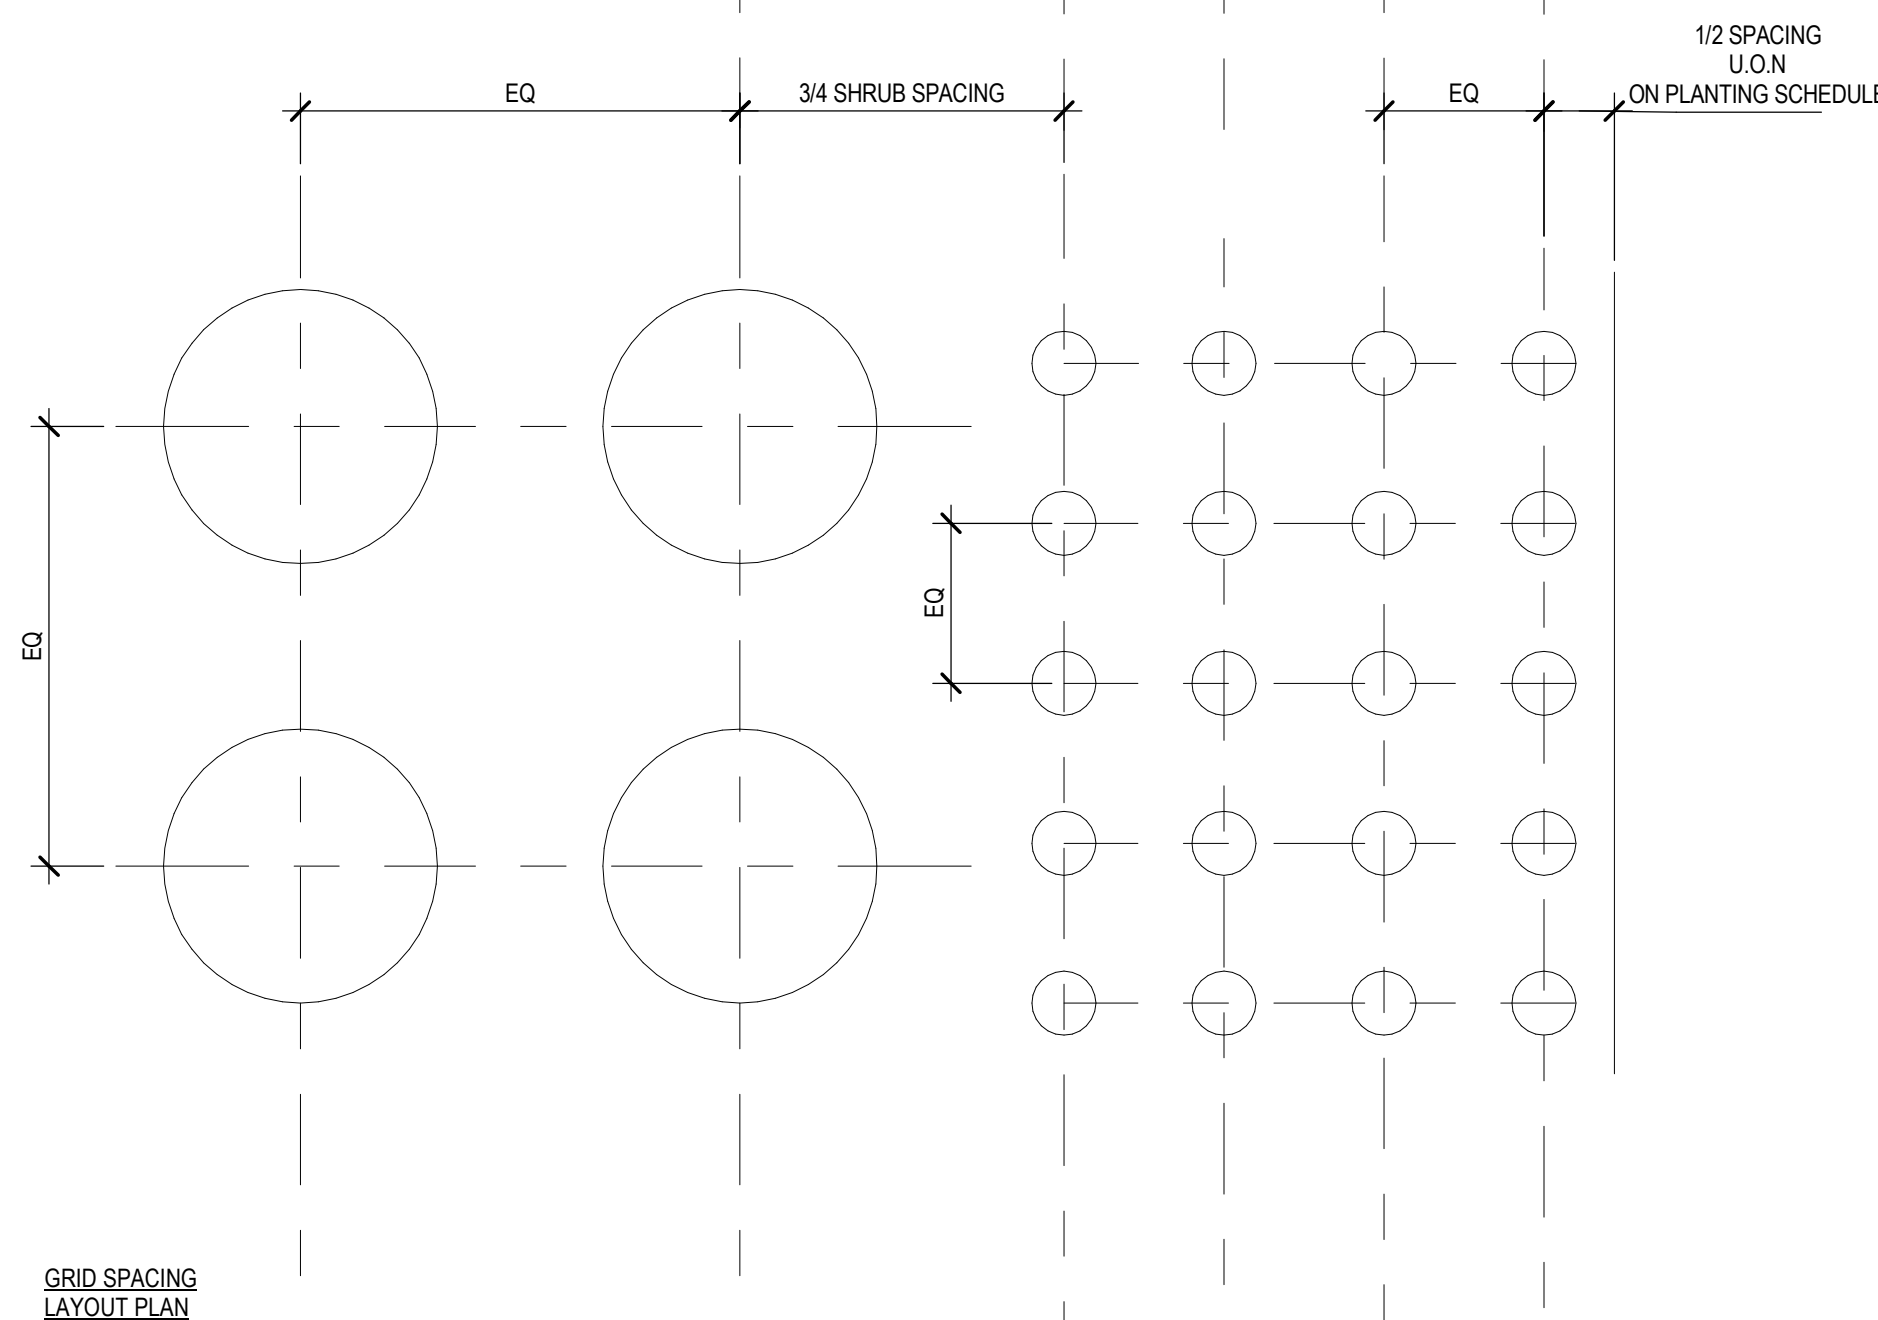

GRID SPACING
LAYOUT PLAN

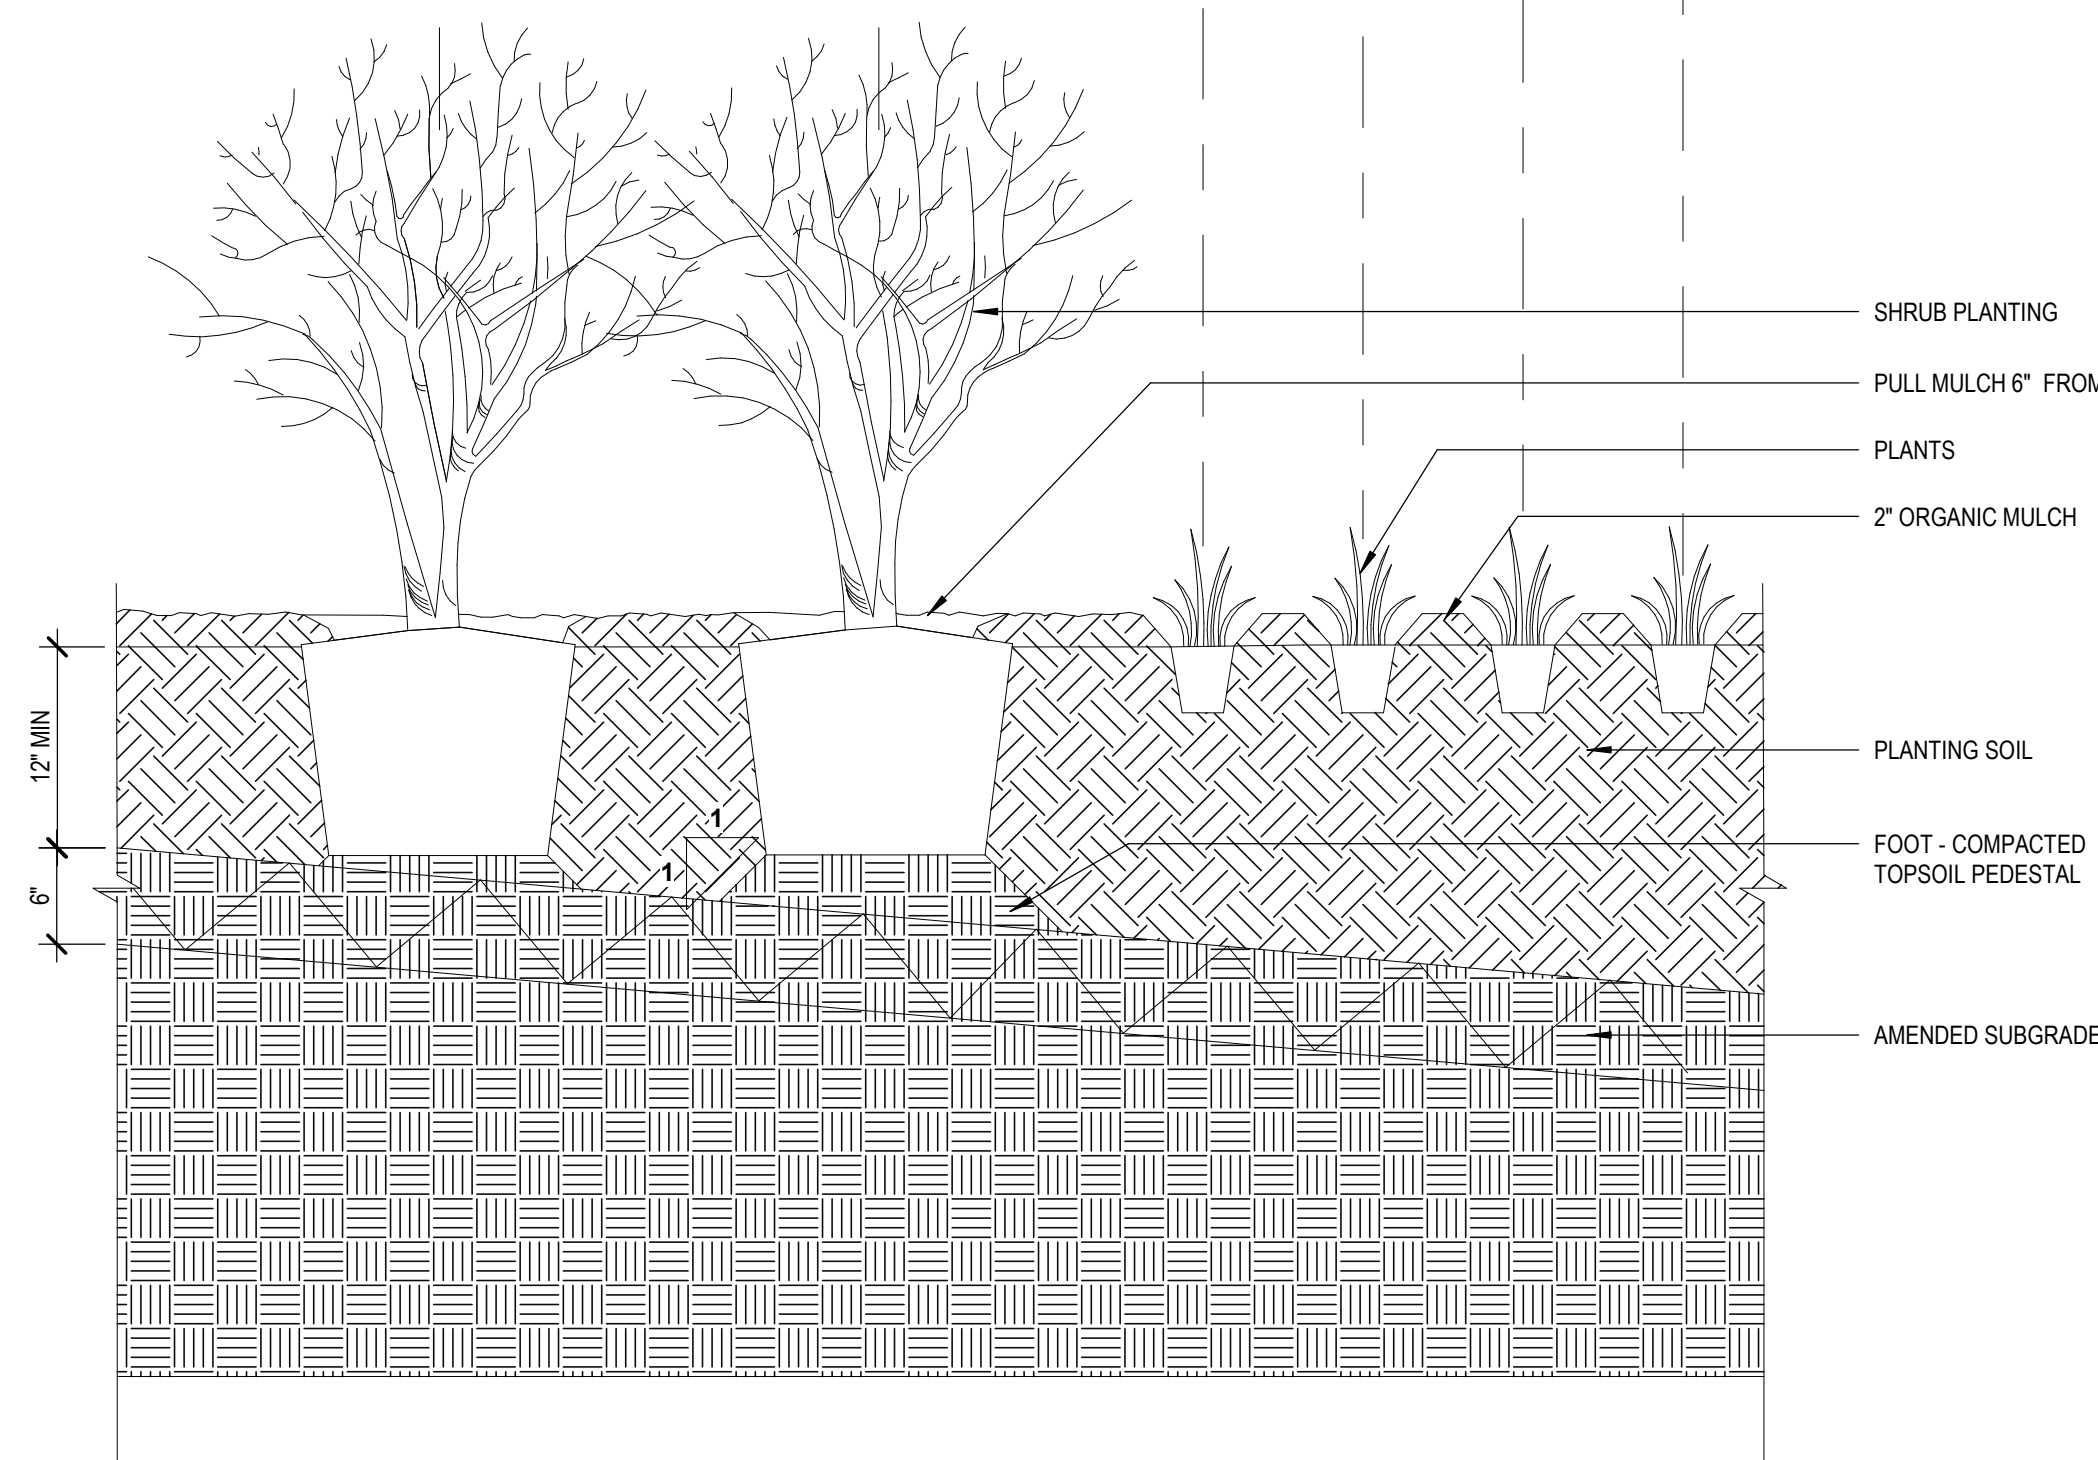

1 SHRUB/ GROUND COVER PLANTING - TOWER
1" = 1'-0"



NATIONAL FACILITIES SERVICES
POST OFFICE BOX 12916
OAKLAND, CA 94604

[illegible]

Agency Approval

Key Plan



Hellmuth, Obata + Kassabaum, Inc.

One Bush Street, Suite 200
San Francisco, CA 94104 USA
t +1 415 243 0555 f +1 415 882 7763

All reproduction & intellectual property
rights reserved © 2004

BKF ENGINEERS
Civil Engineering
980 9th St, Suite 2300
Sacramento, CA 95814

Professional Seals


NOT FOR
CONSTRUCTION

Facility
KAISER PERMANENTE
ROSEVILLE MEDICAL
CENTER
ROSEVILLE, CALIFORNIA

Project
INPATIENT BED TOWER
1600 EUREKA RD
ROSEVILLE, CA 95661

Sheet Title
PLANTING DETAILS

Scale:	Kaiser Project # CAP015954
	HOK Project # 17.04047.00
	Sheet Number
Date:	L4.22
08/19/22	

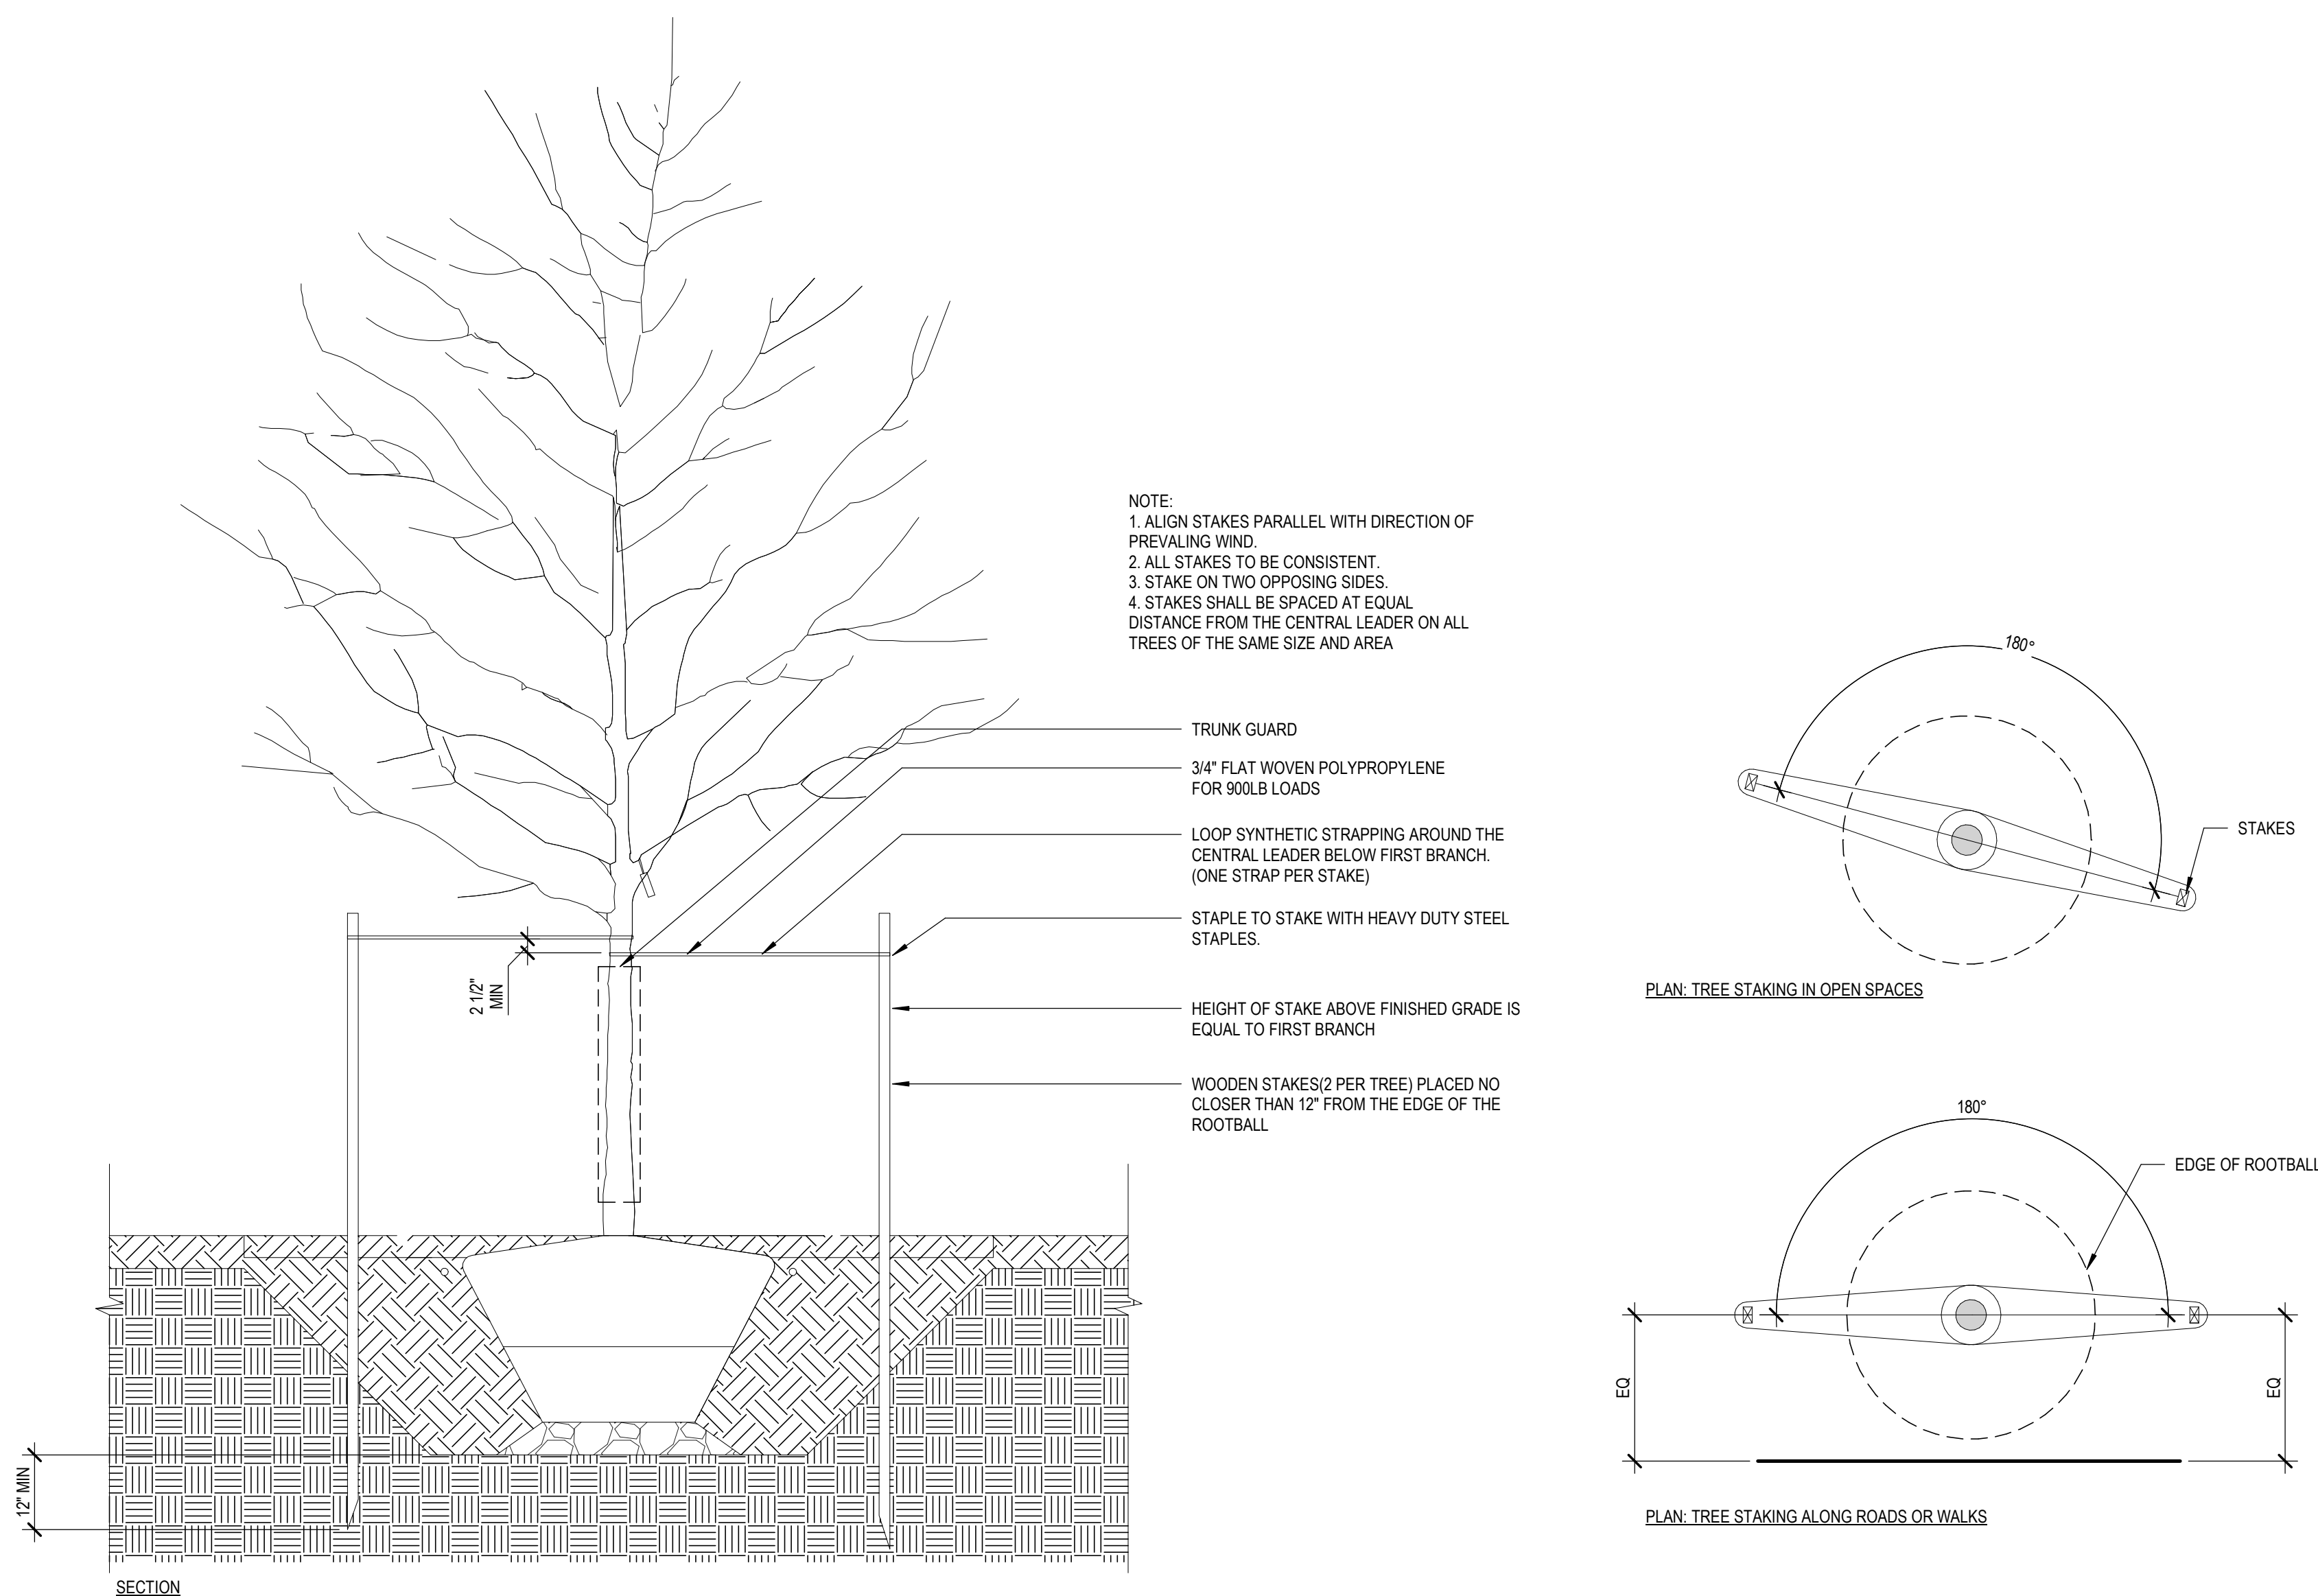


1 TREE STAKING - TOWER

KAISER PERMANENTE®
KAISER PERMANENTE
KAISER FOUNDATION
HEALTH PLAN INC
NATIONAL FACILITIES SERVICES
POST OFFICE BOX 12916
OAKLAND, CA 94604

[illegible]

Agency Approval

Key Plan

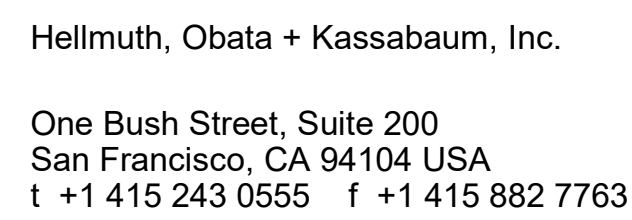

All reproduction & intellectual property rights reserved © 2021

BKF ENGINEERS
Civil Engineering
980 9th St, Suite 2300
Sacramento, CA 95814

Professional Seals


NOT FOR
CONSTRUCTION

Facility
KAISER PERMANENTE
ROSEVILLE MEDICAL
CENTER
ROSEVILLE, CALIFORNIA

Project
INPATIENT BED TOWER
1600 EUREKA RD
ROSEVILLE, CA 95661

Sheet Title
**ENLARGED DETAILS -
SEATWALL**

Scale:	Kaiser Project # CAP015954
	HOK Project # 17.04047.00
Date: 08/19/22	Sheet Number L4.01

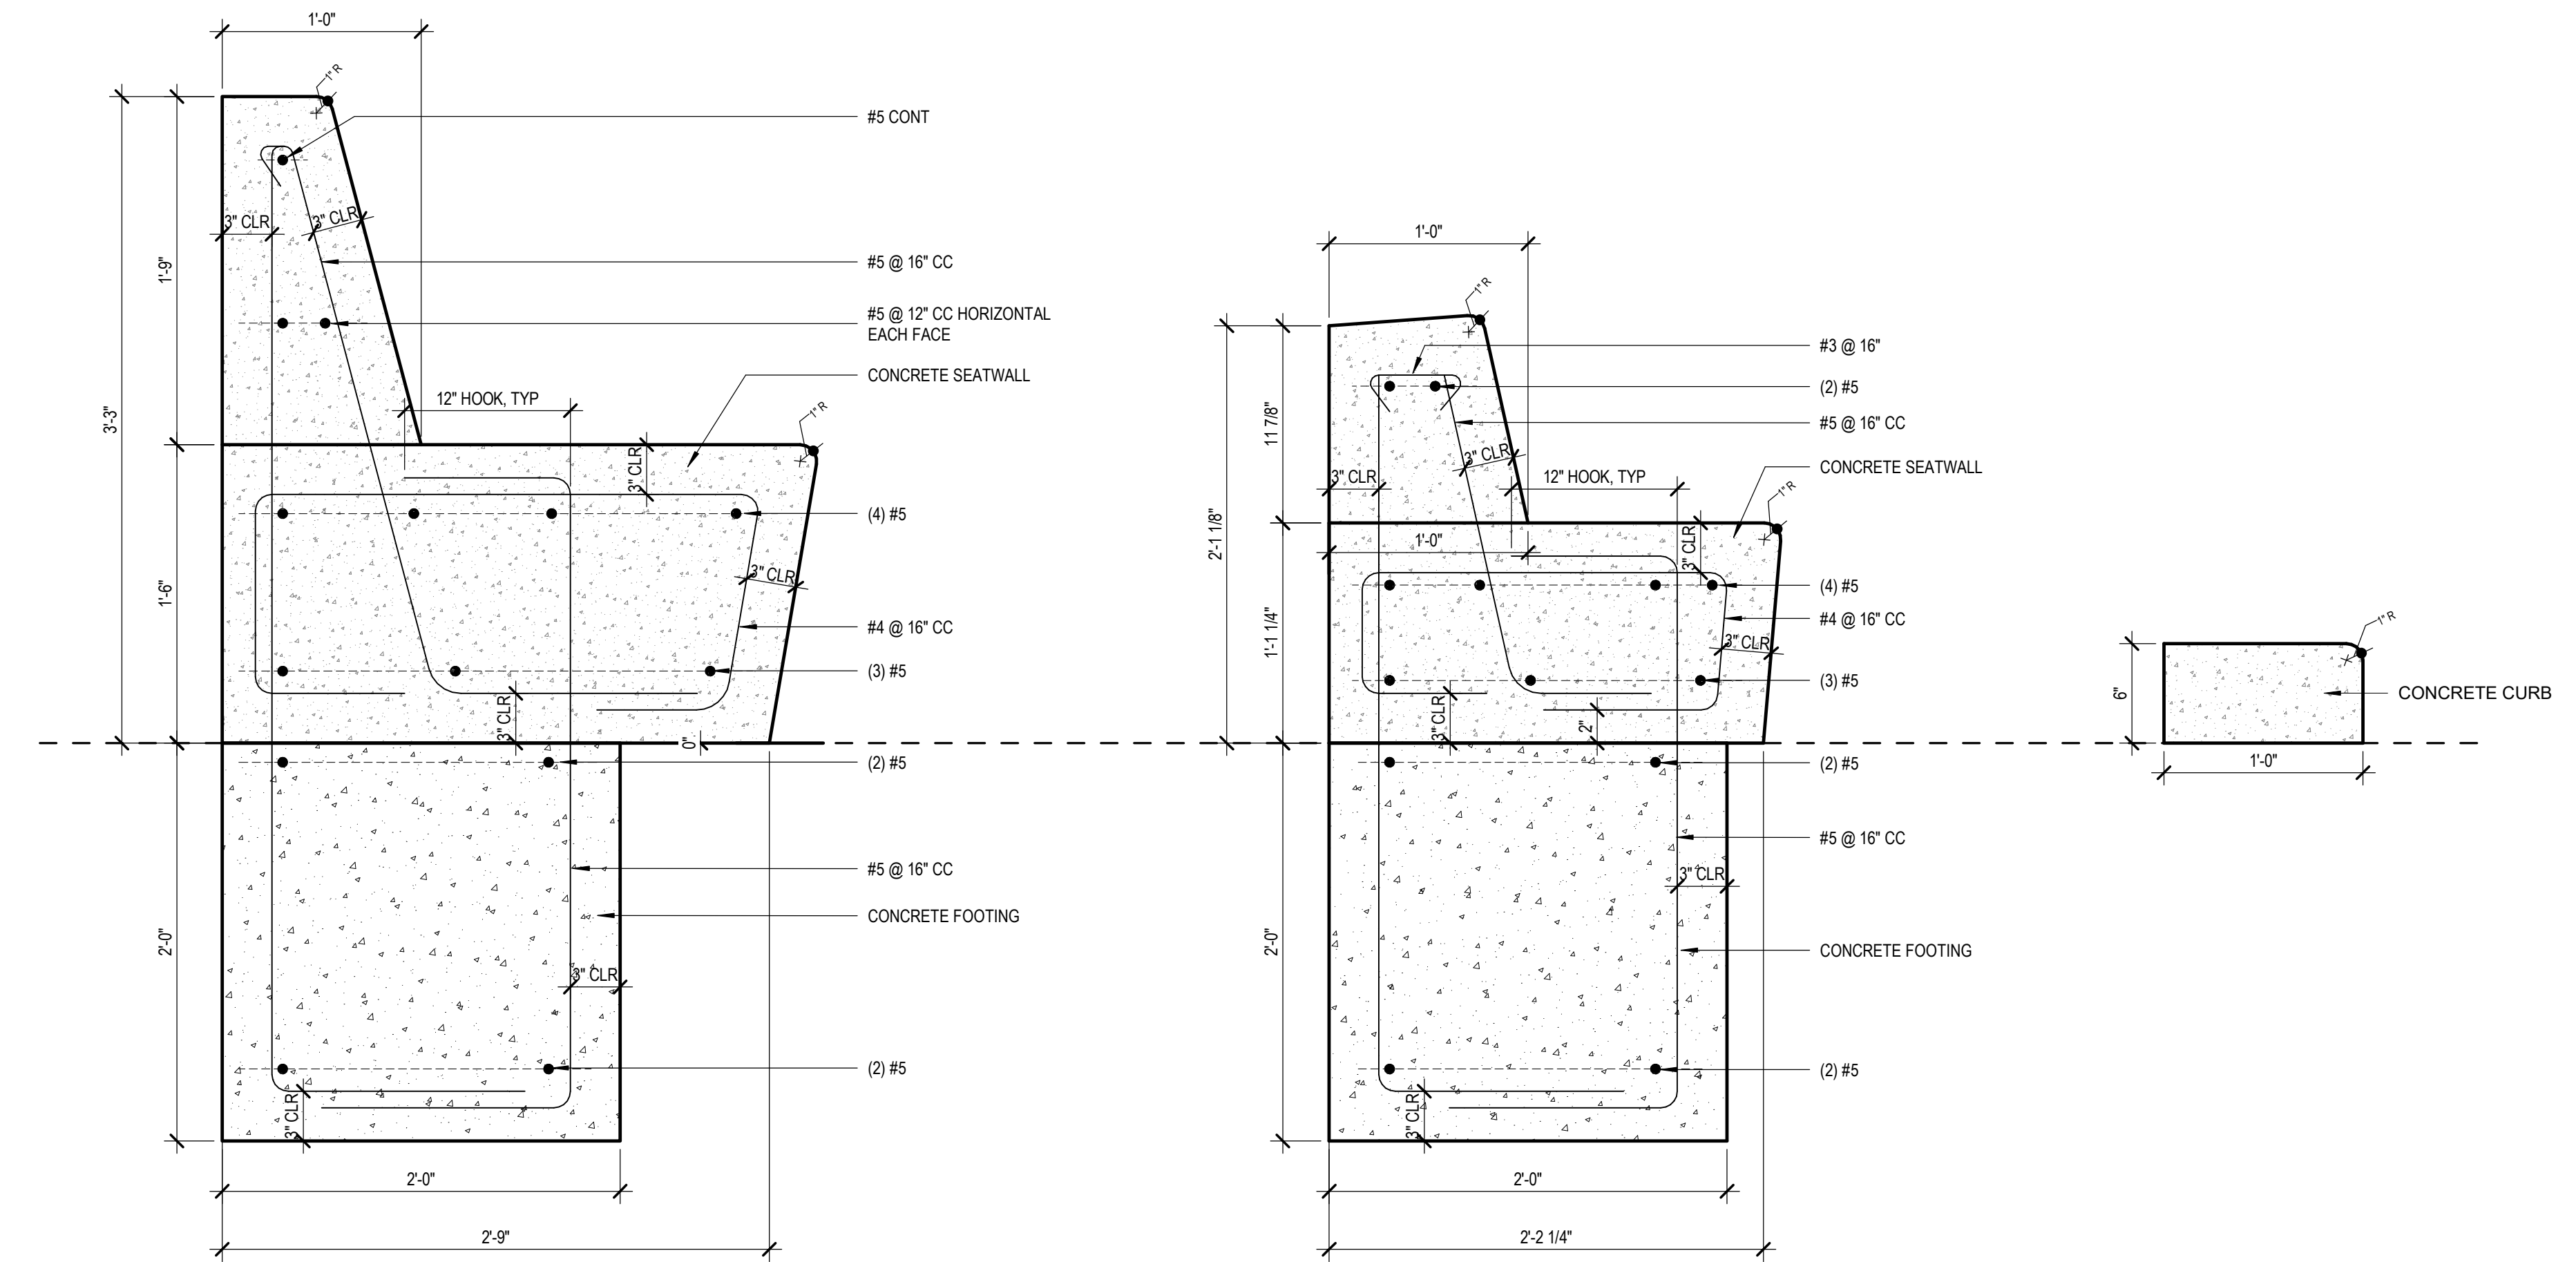

3 CUSTOM SEATWALL - SECTIONS - TOWER



ENLARGEMENT PLAN - CUSTOM SEATWALL -
TOWER

1/8" = 1'-0"



No.	Revision Description	YYYY-MM-DD
	MPP STAGE 2	2022-05-25
1	MPP STAGE 2 RESPONSE	2022-06-30
	MPP STAGE 2 RESPONSE 2	2022-08-19

Agency Approval

Key Plans



Hellmuth, Obata + Kassabaum, Inc.

One Bush Street, Suite 200
San Francisco, CA 94104 USA
t +1 415 243 0555 f +1 415 882 7763

All reproduction & intellectual property rights reserved © 2021

BKF ENGINEERS
Civil Engineering
980 9th St, Suite 2300
Sacramento, CA 95814

Professional Seals

NOT FOR
CONSTRUCTION


Facility
KAISER PERMANENTE
ROSEVILLE MEDICAL
CENTER
ROSEVILLE, CALIFORNIA

Project
INPATIENT BED TOWER
1600 EUREKA RD
ROSEVILLE, CA 95661


Sheet Title

**MATERIAL & FURNISHING
DETAILS**


Scale:	Kaiser Project # CAP015954
	HOK Project # 17.04047.00
	Sheet Number
Date:	L4.11
08/19/22	

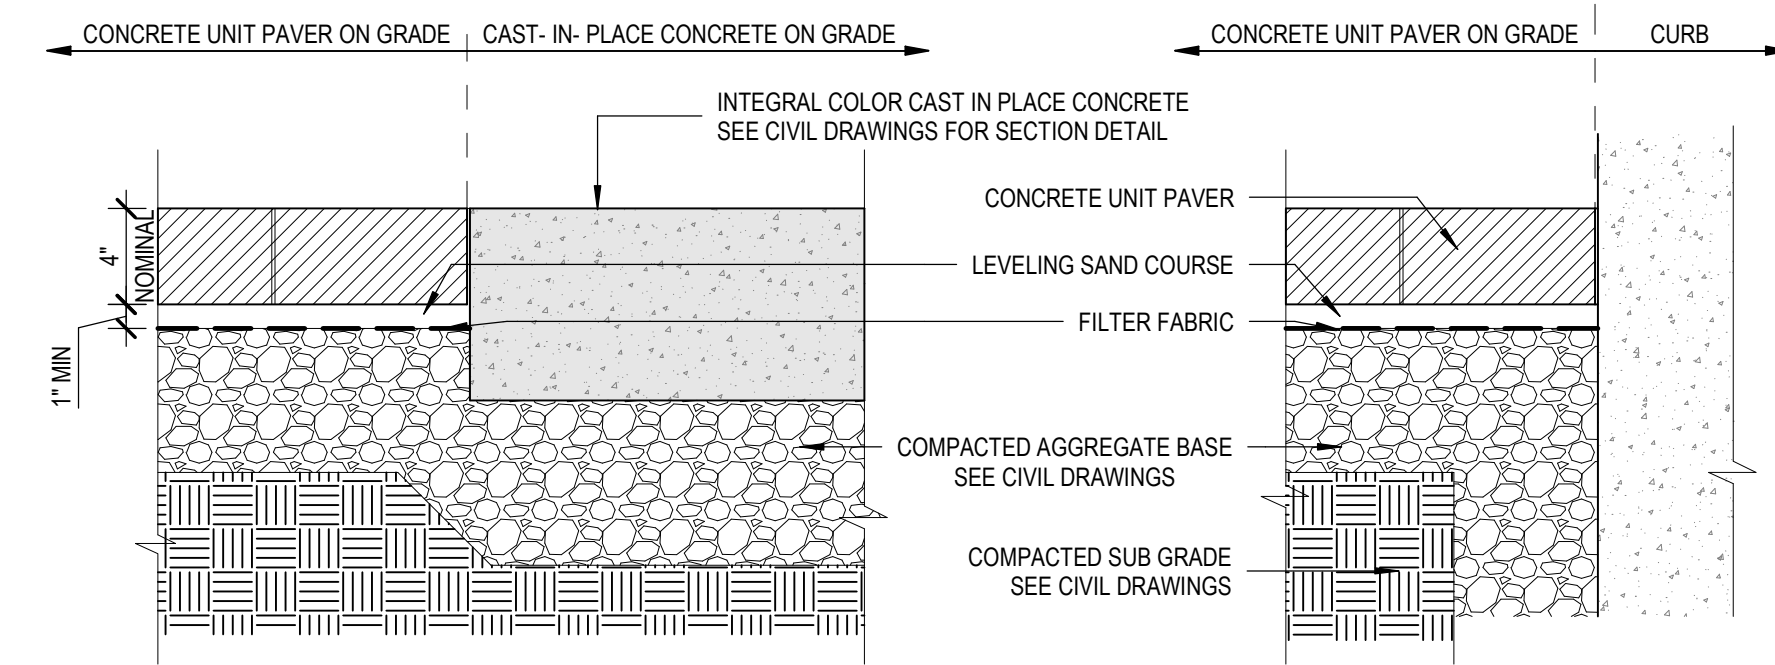


4 CONCRETE UNIT PAVING - VEHICULAR
CONDITION (CUP-V) - TOWER

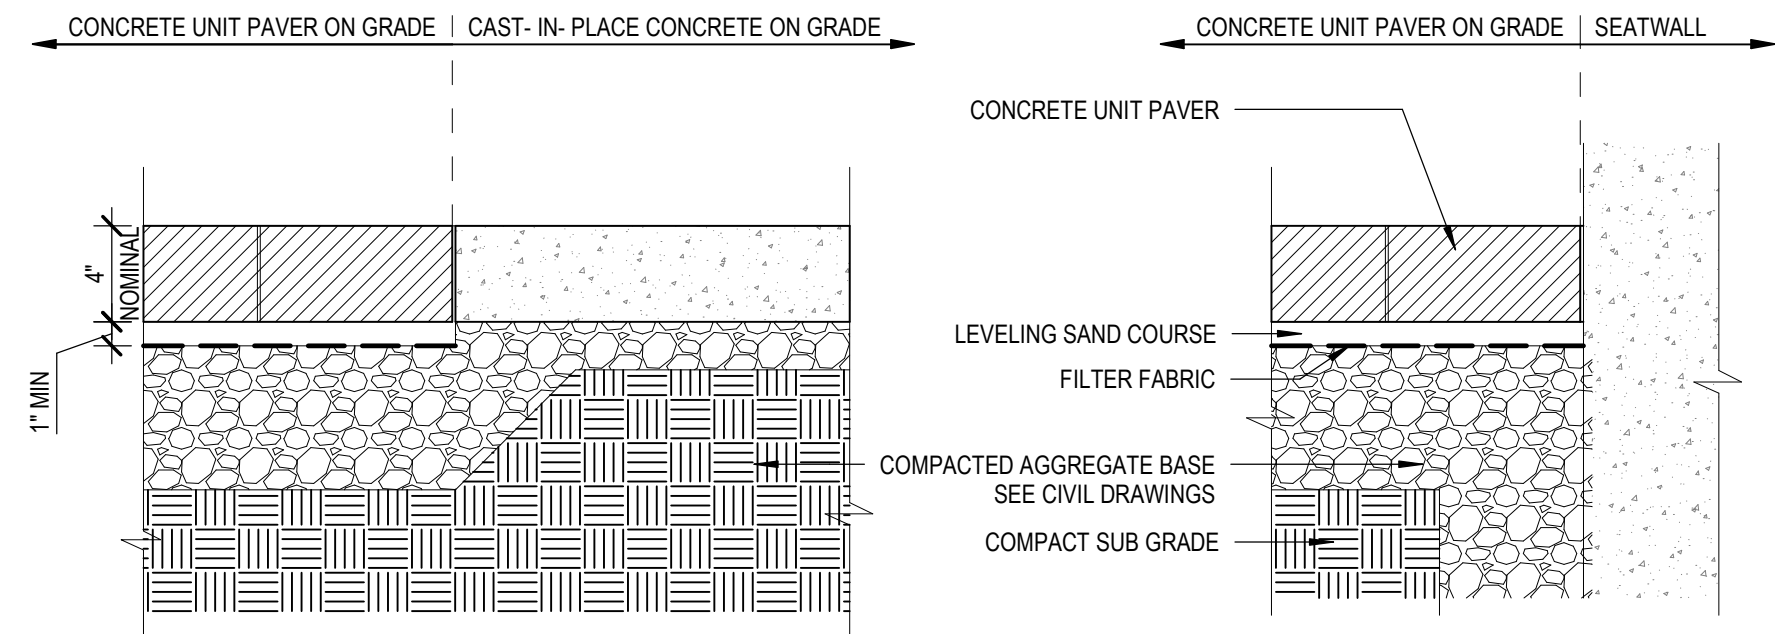


3 CONCRETE UNIT PAVING - PEDESTRIAN
CONDITION (CUP-P) - TOWER

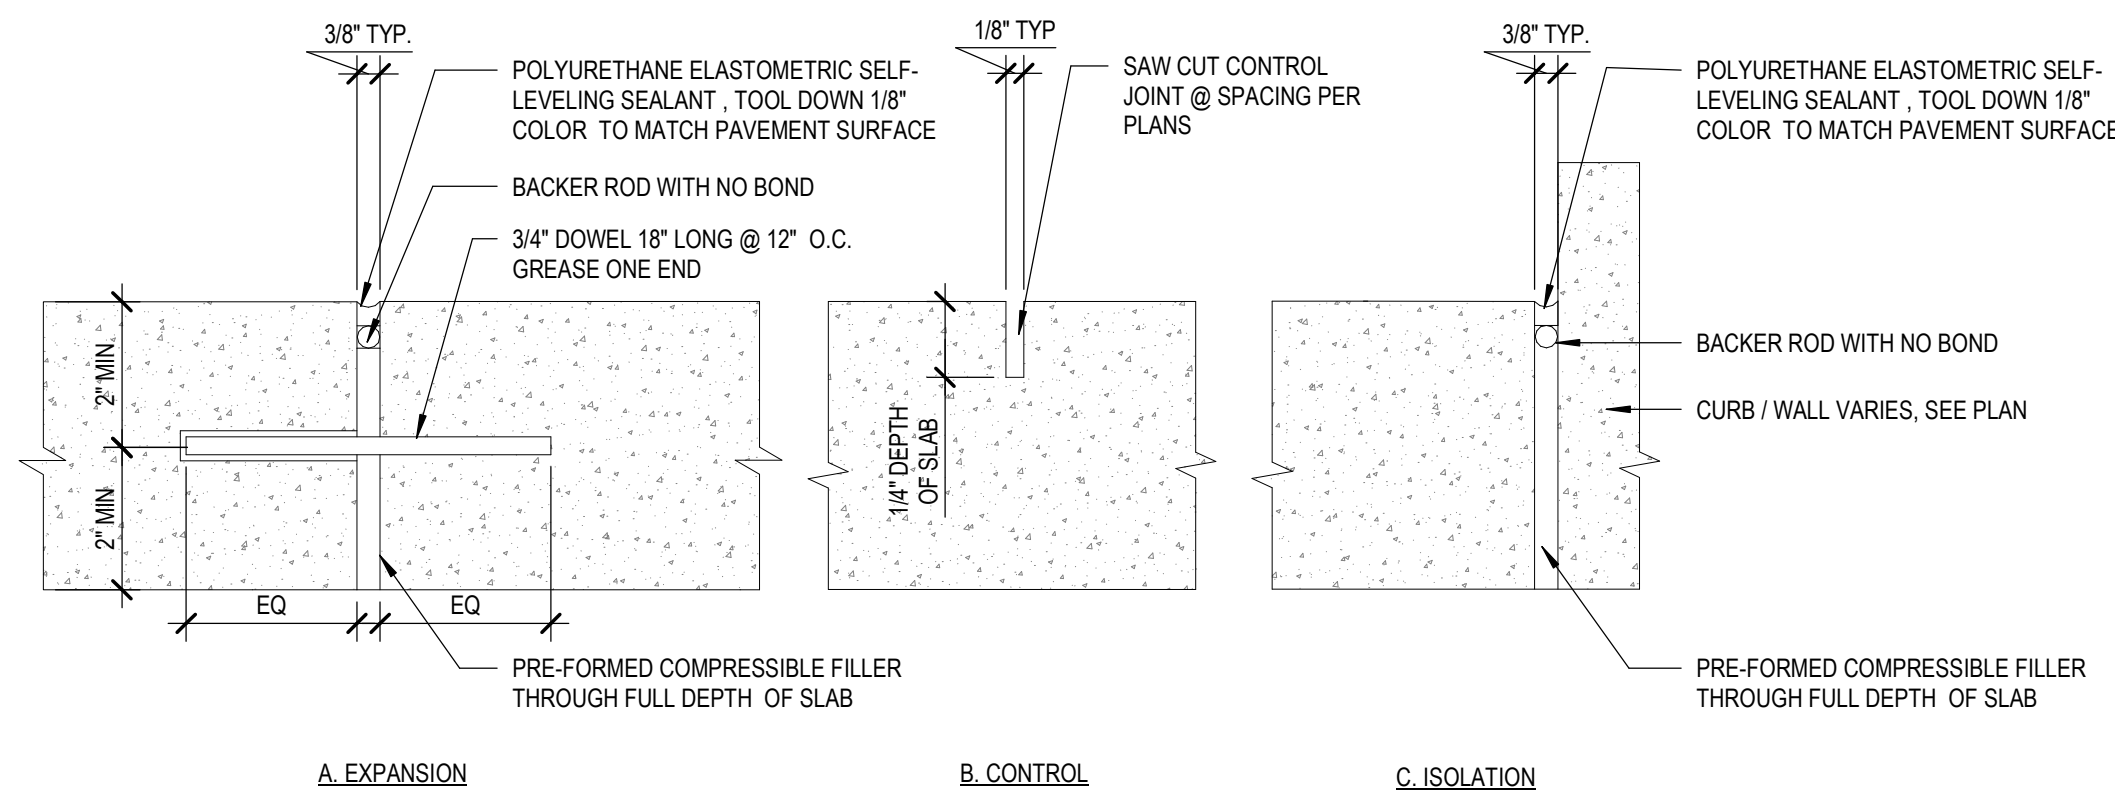


2 CONCRETE PAVING JOINTS - TOWER

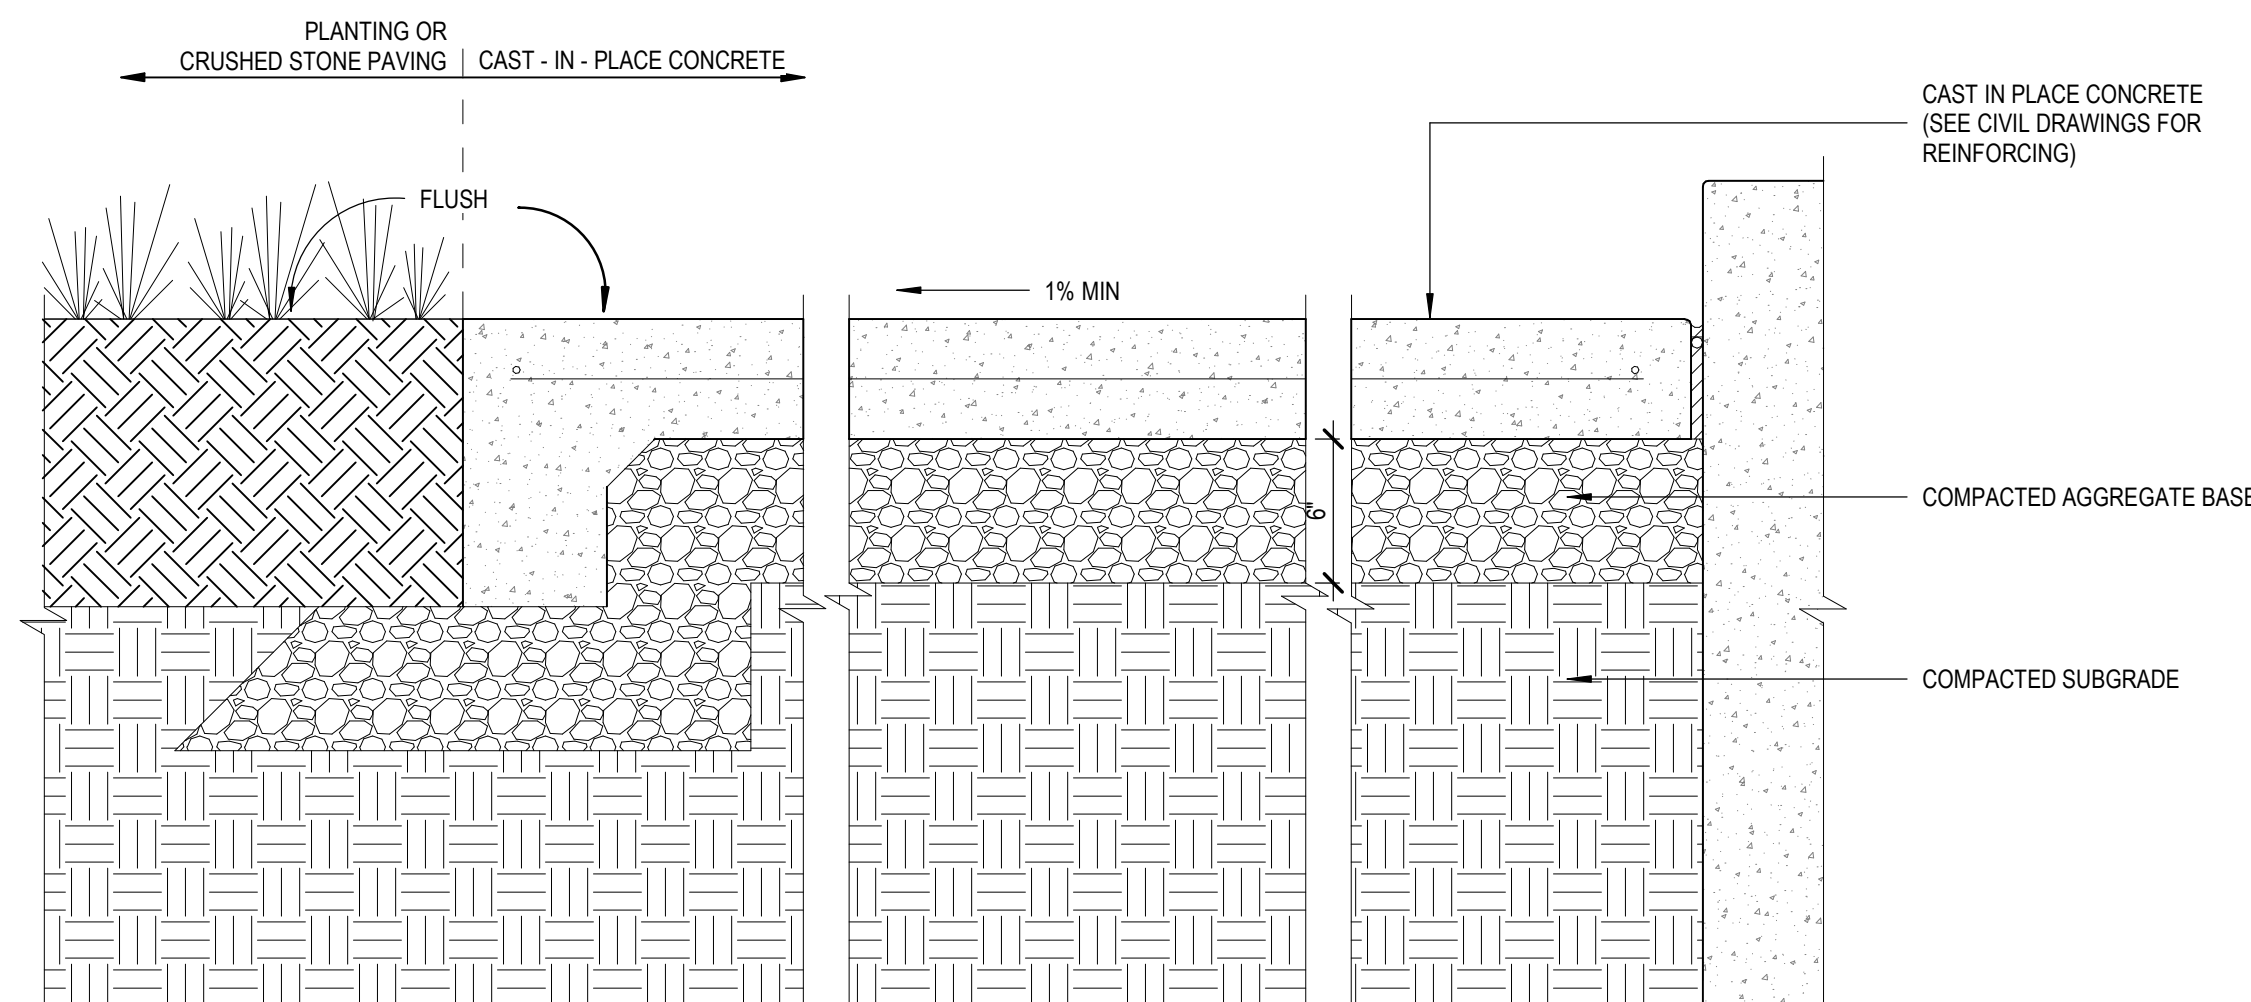

CAST-IN-PLACE CONCRETE PAVING -
PEDESTRIAN CONDITION (CIP-P1 & P2) -
1 TOWER

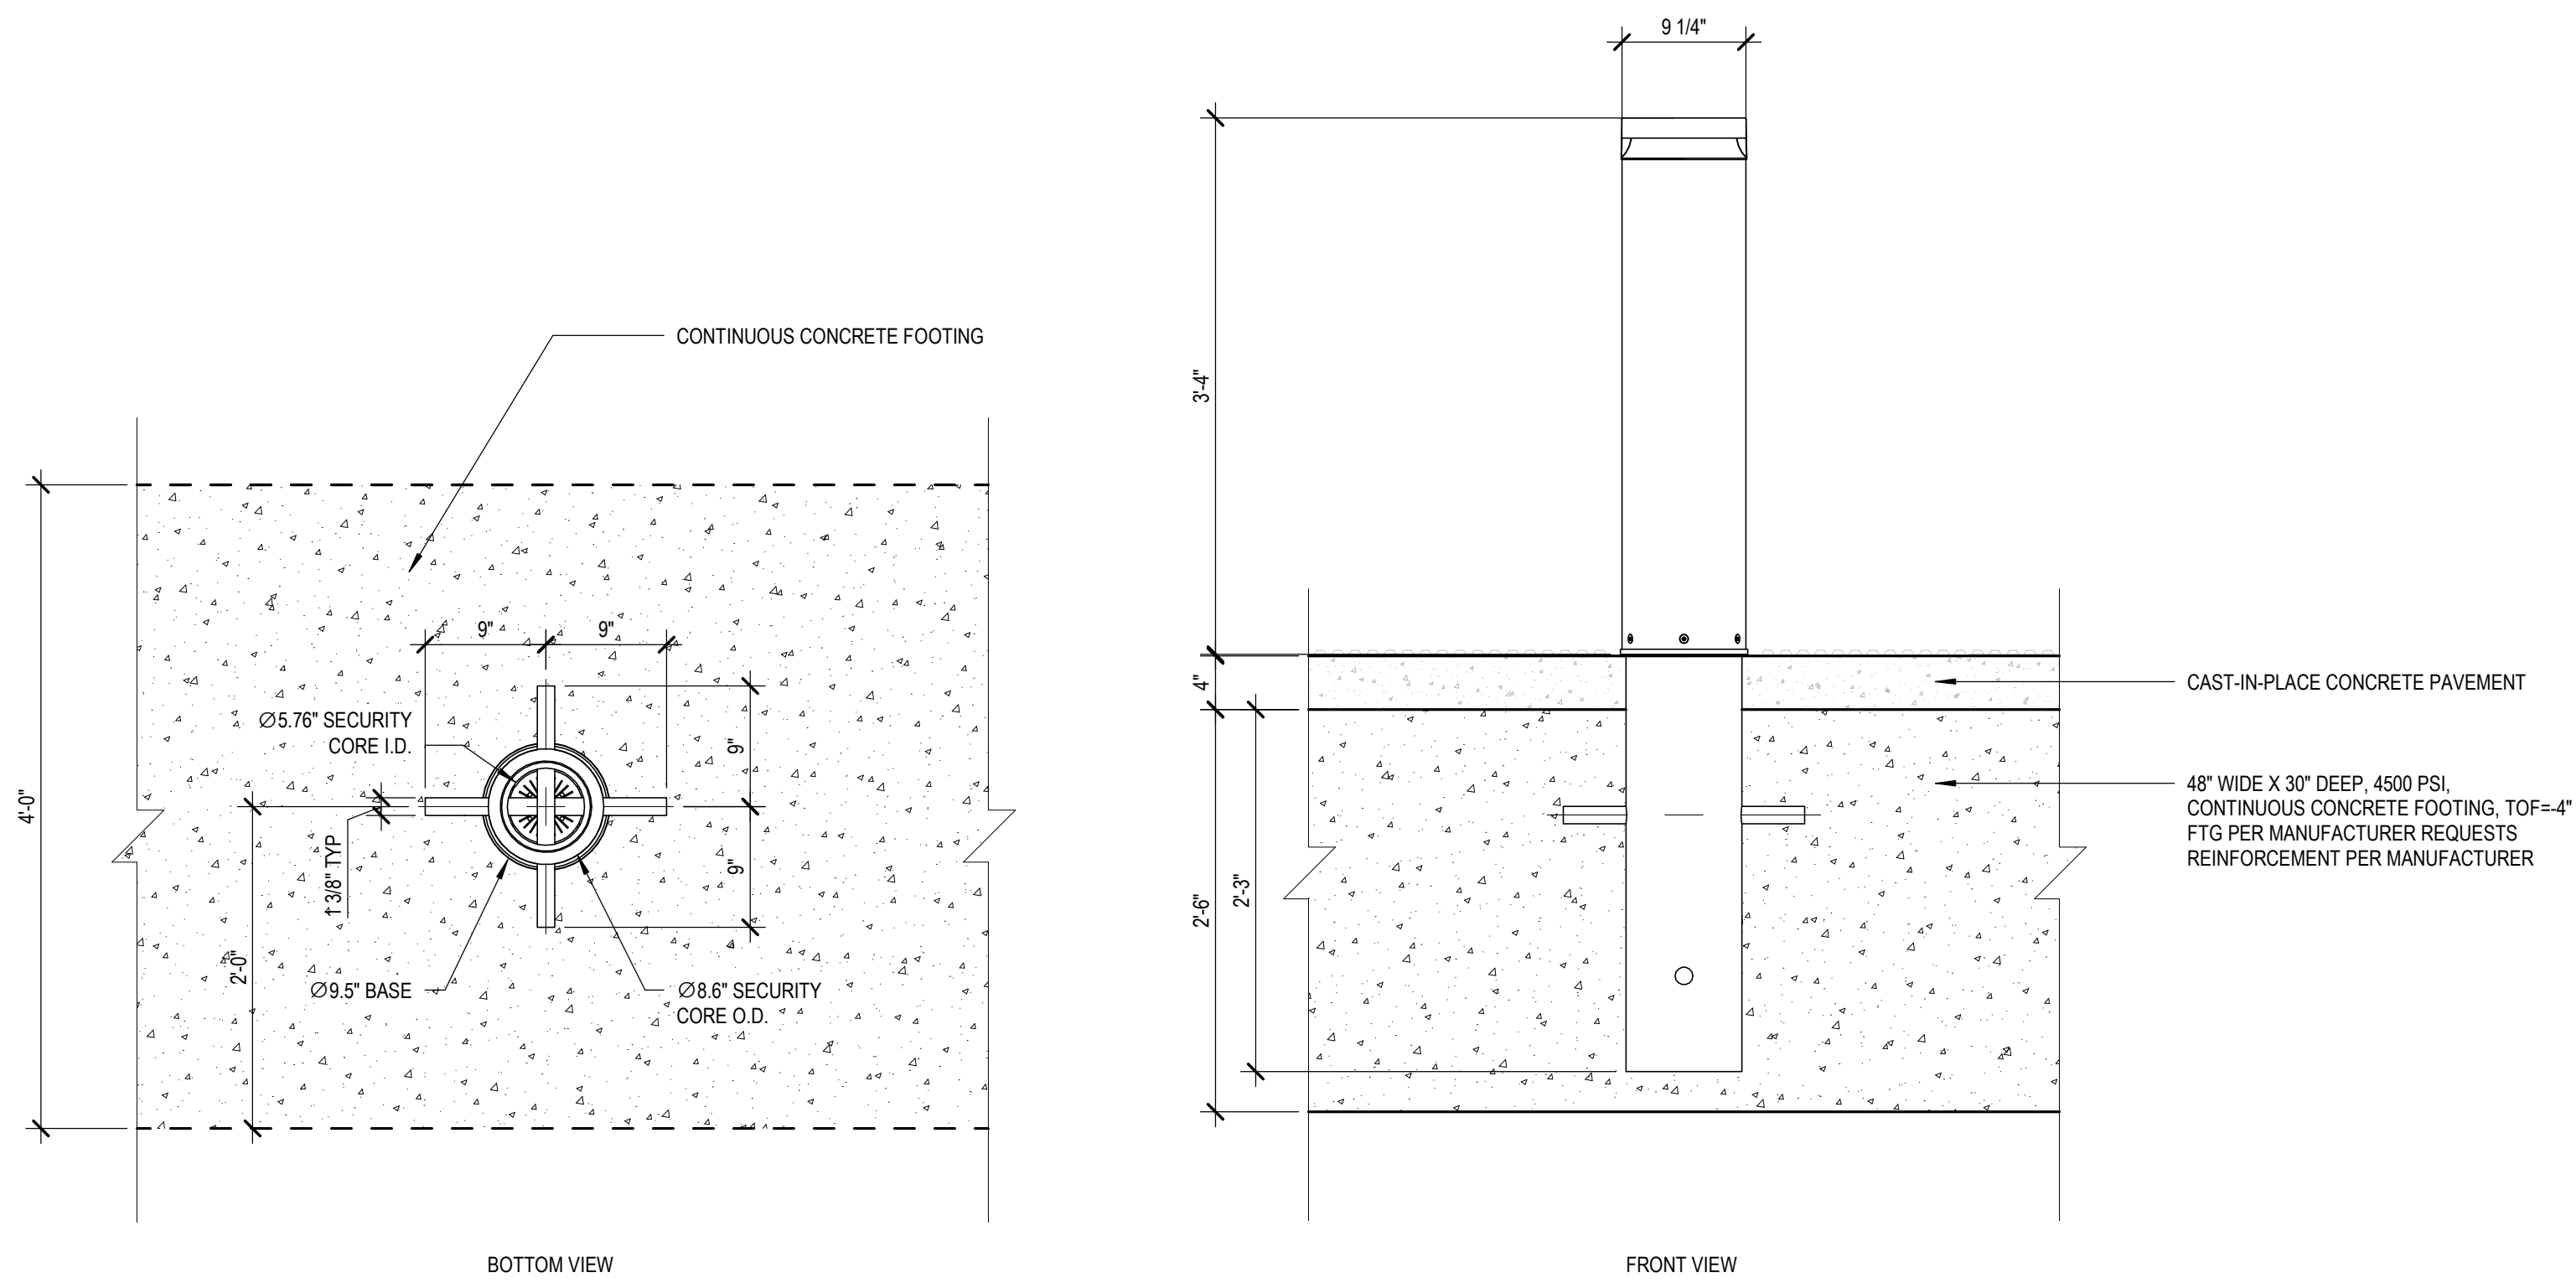


6 K-RATED BOLLARD (BO) - TOWER

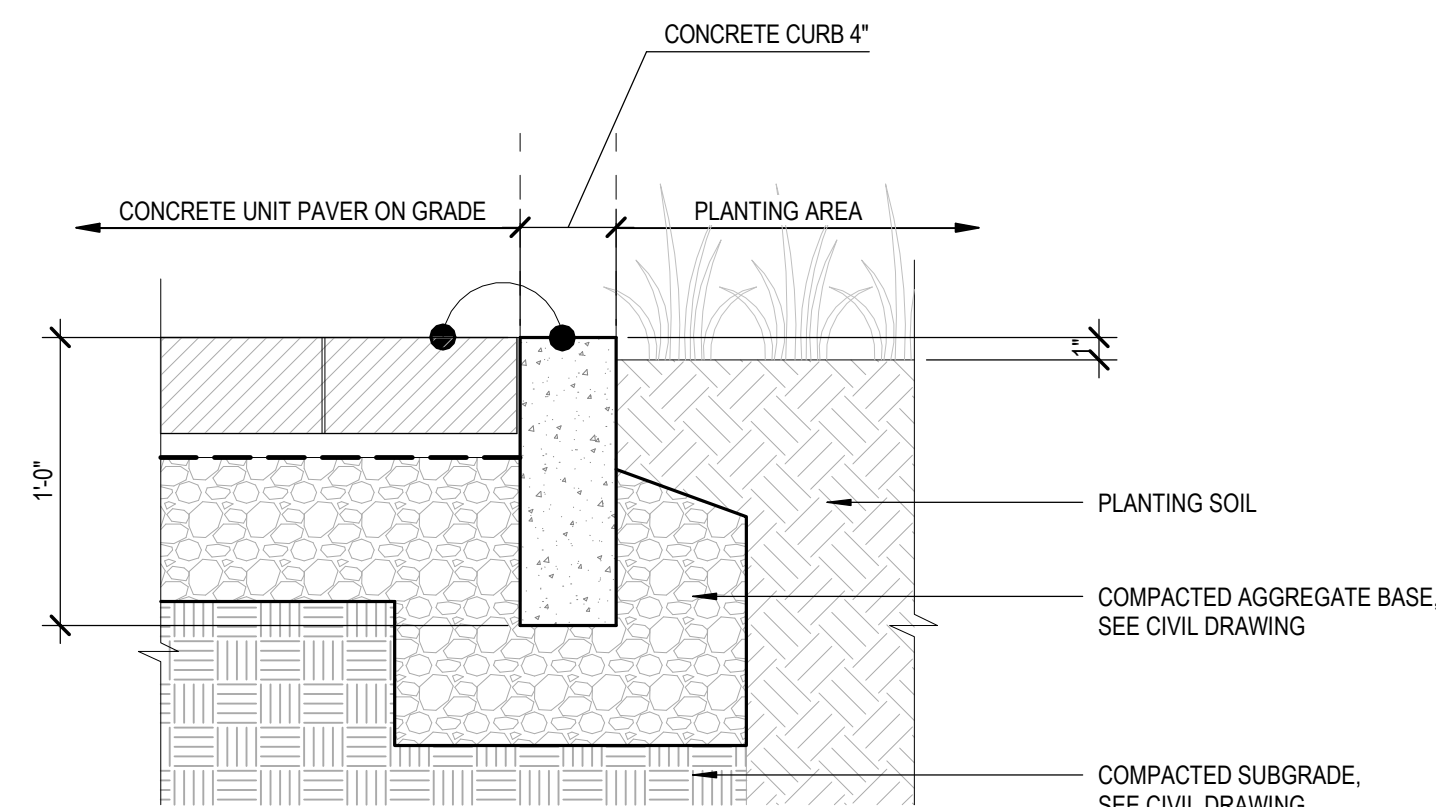


5 CONCRETE EDGING (ED) - TOWER


2022-08-29 2:16:42 PM

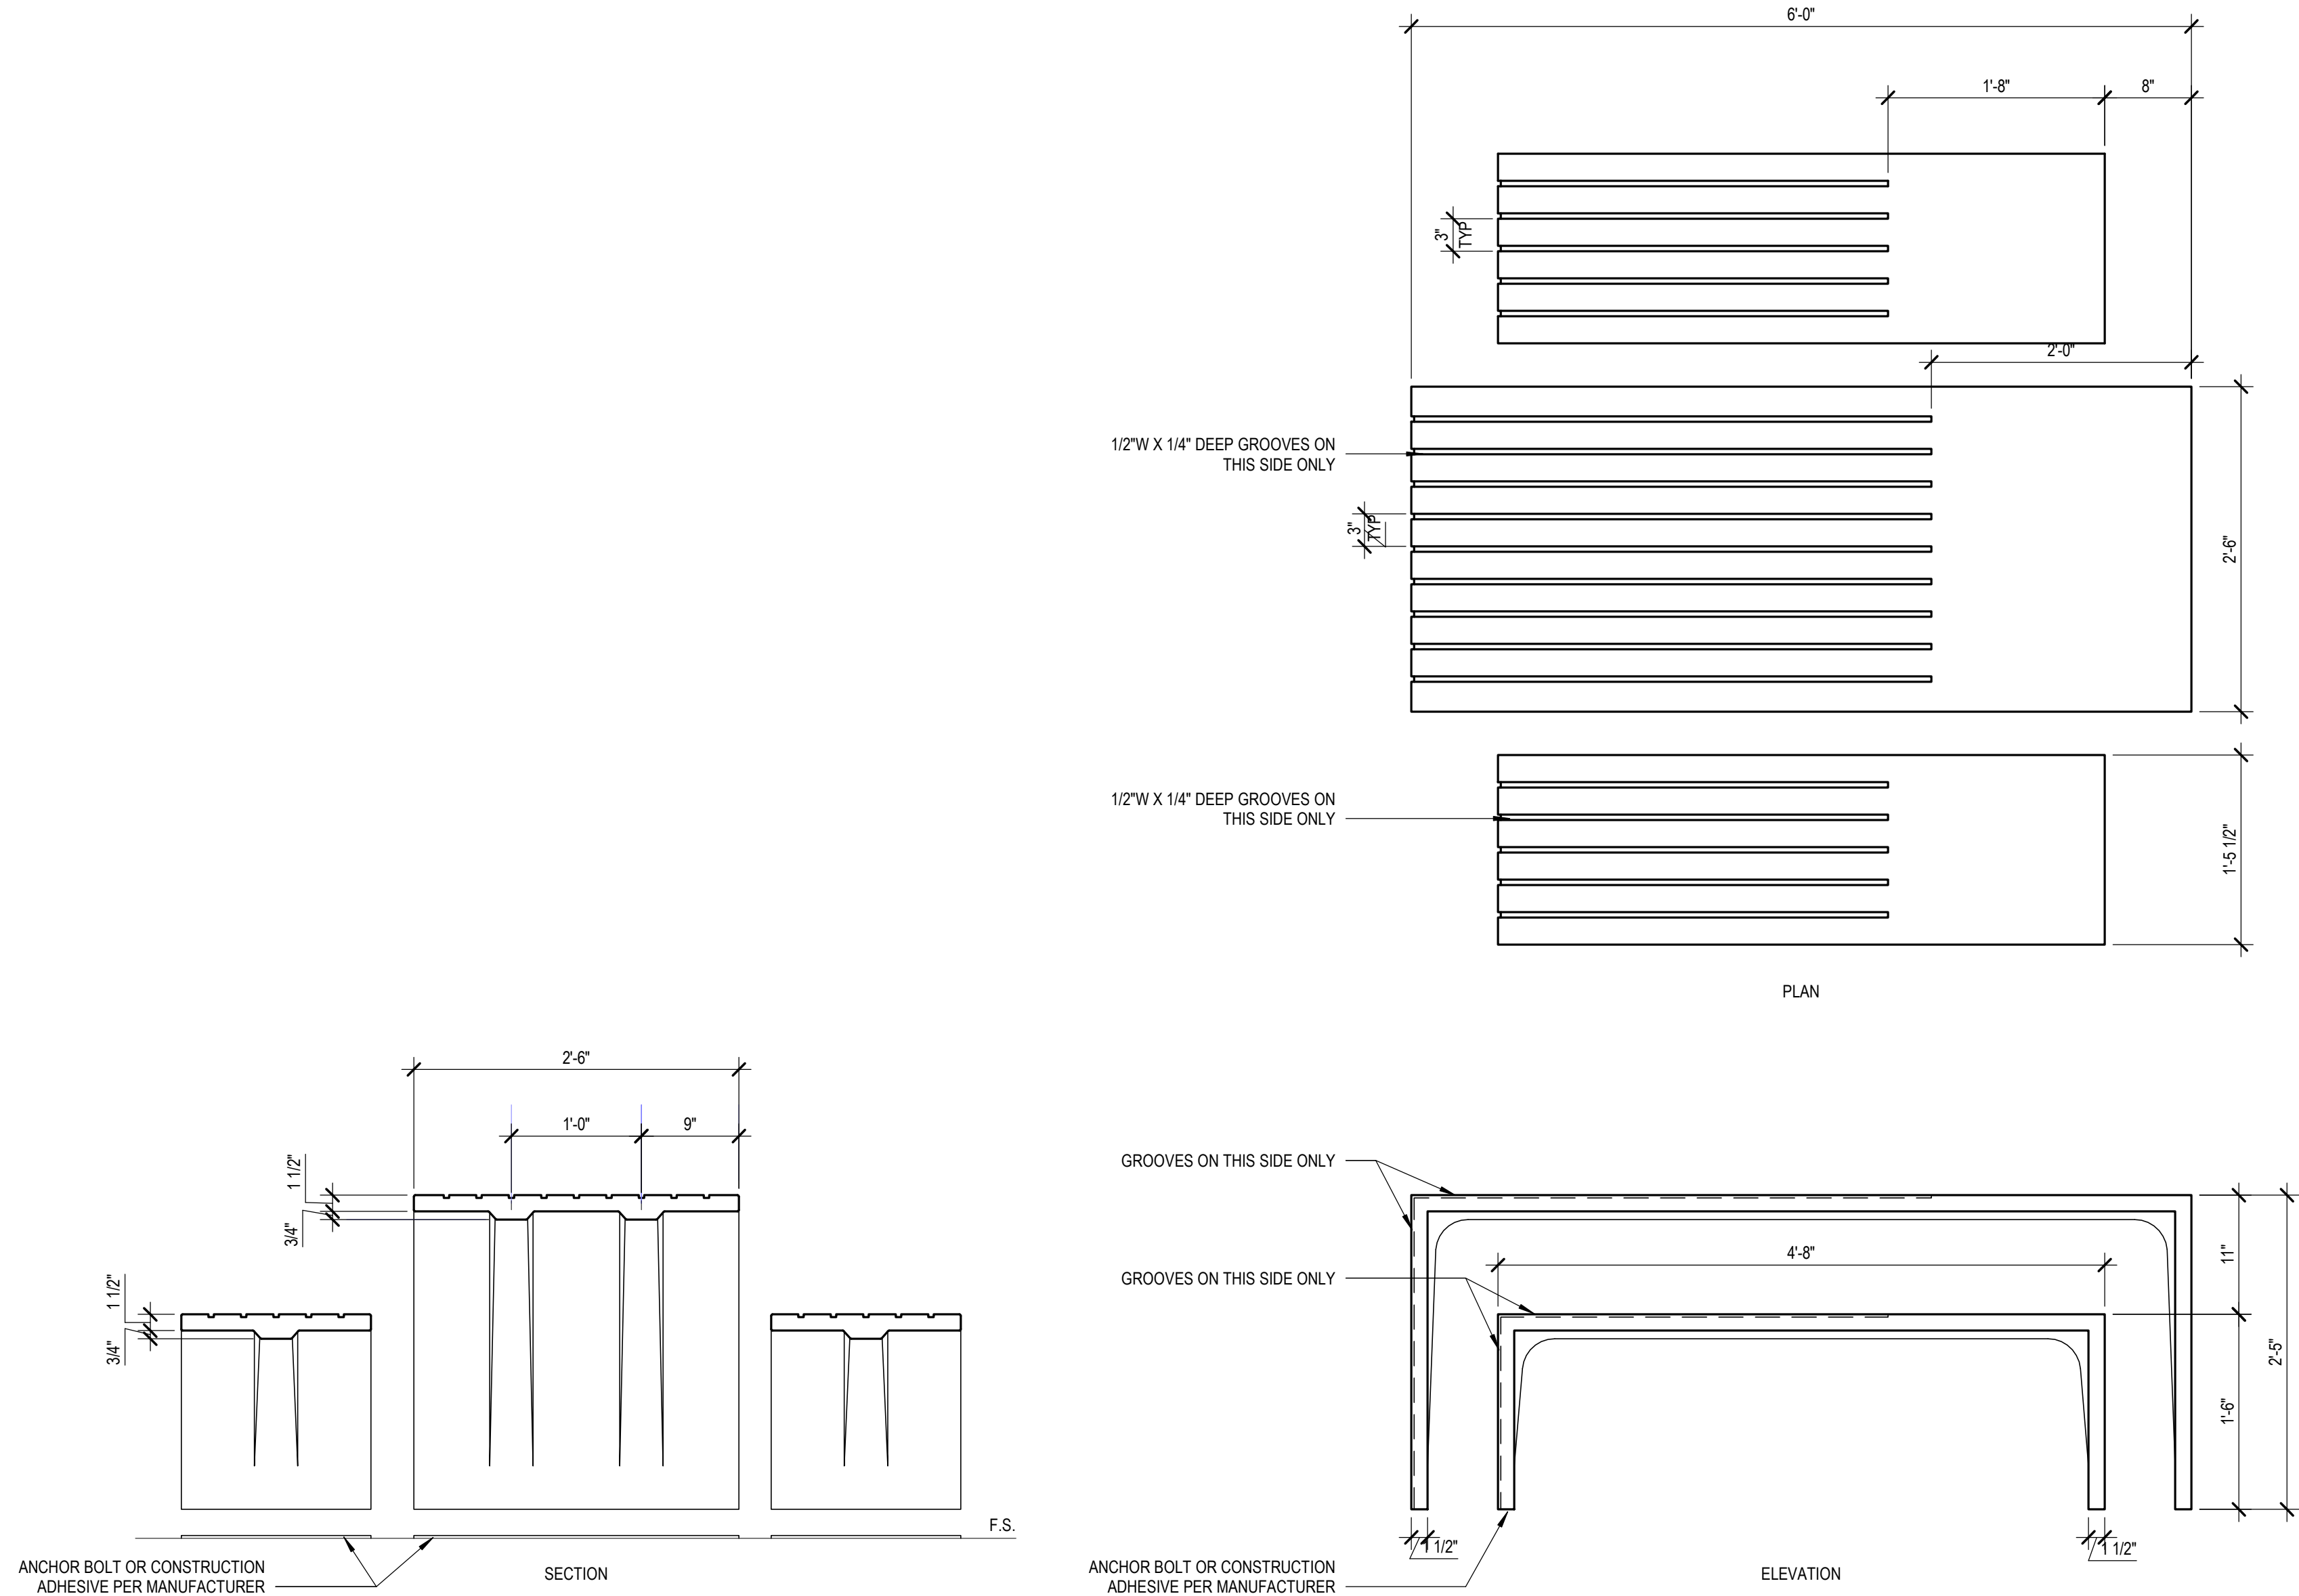


4 TABLE SET - TYPE 2 (TB-2) - TOWER
1" = 1'-0"

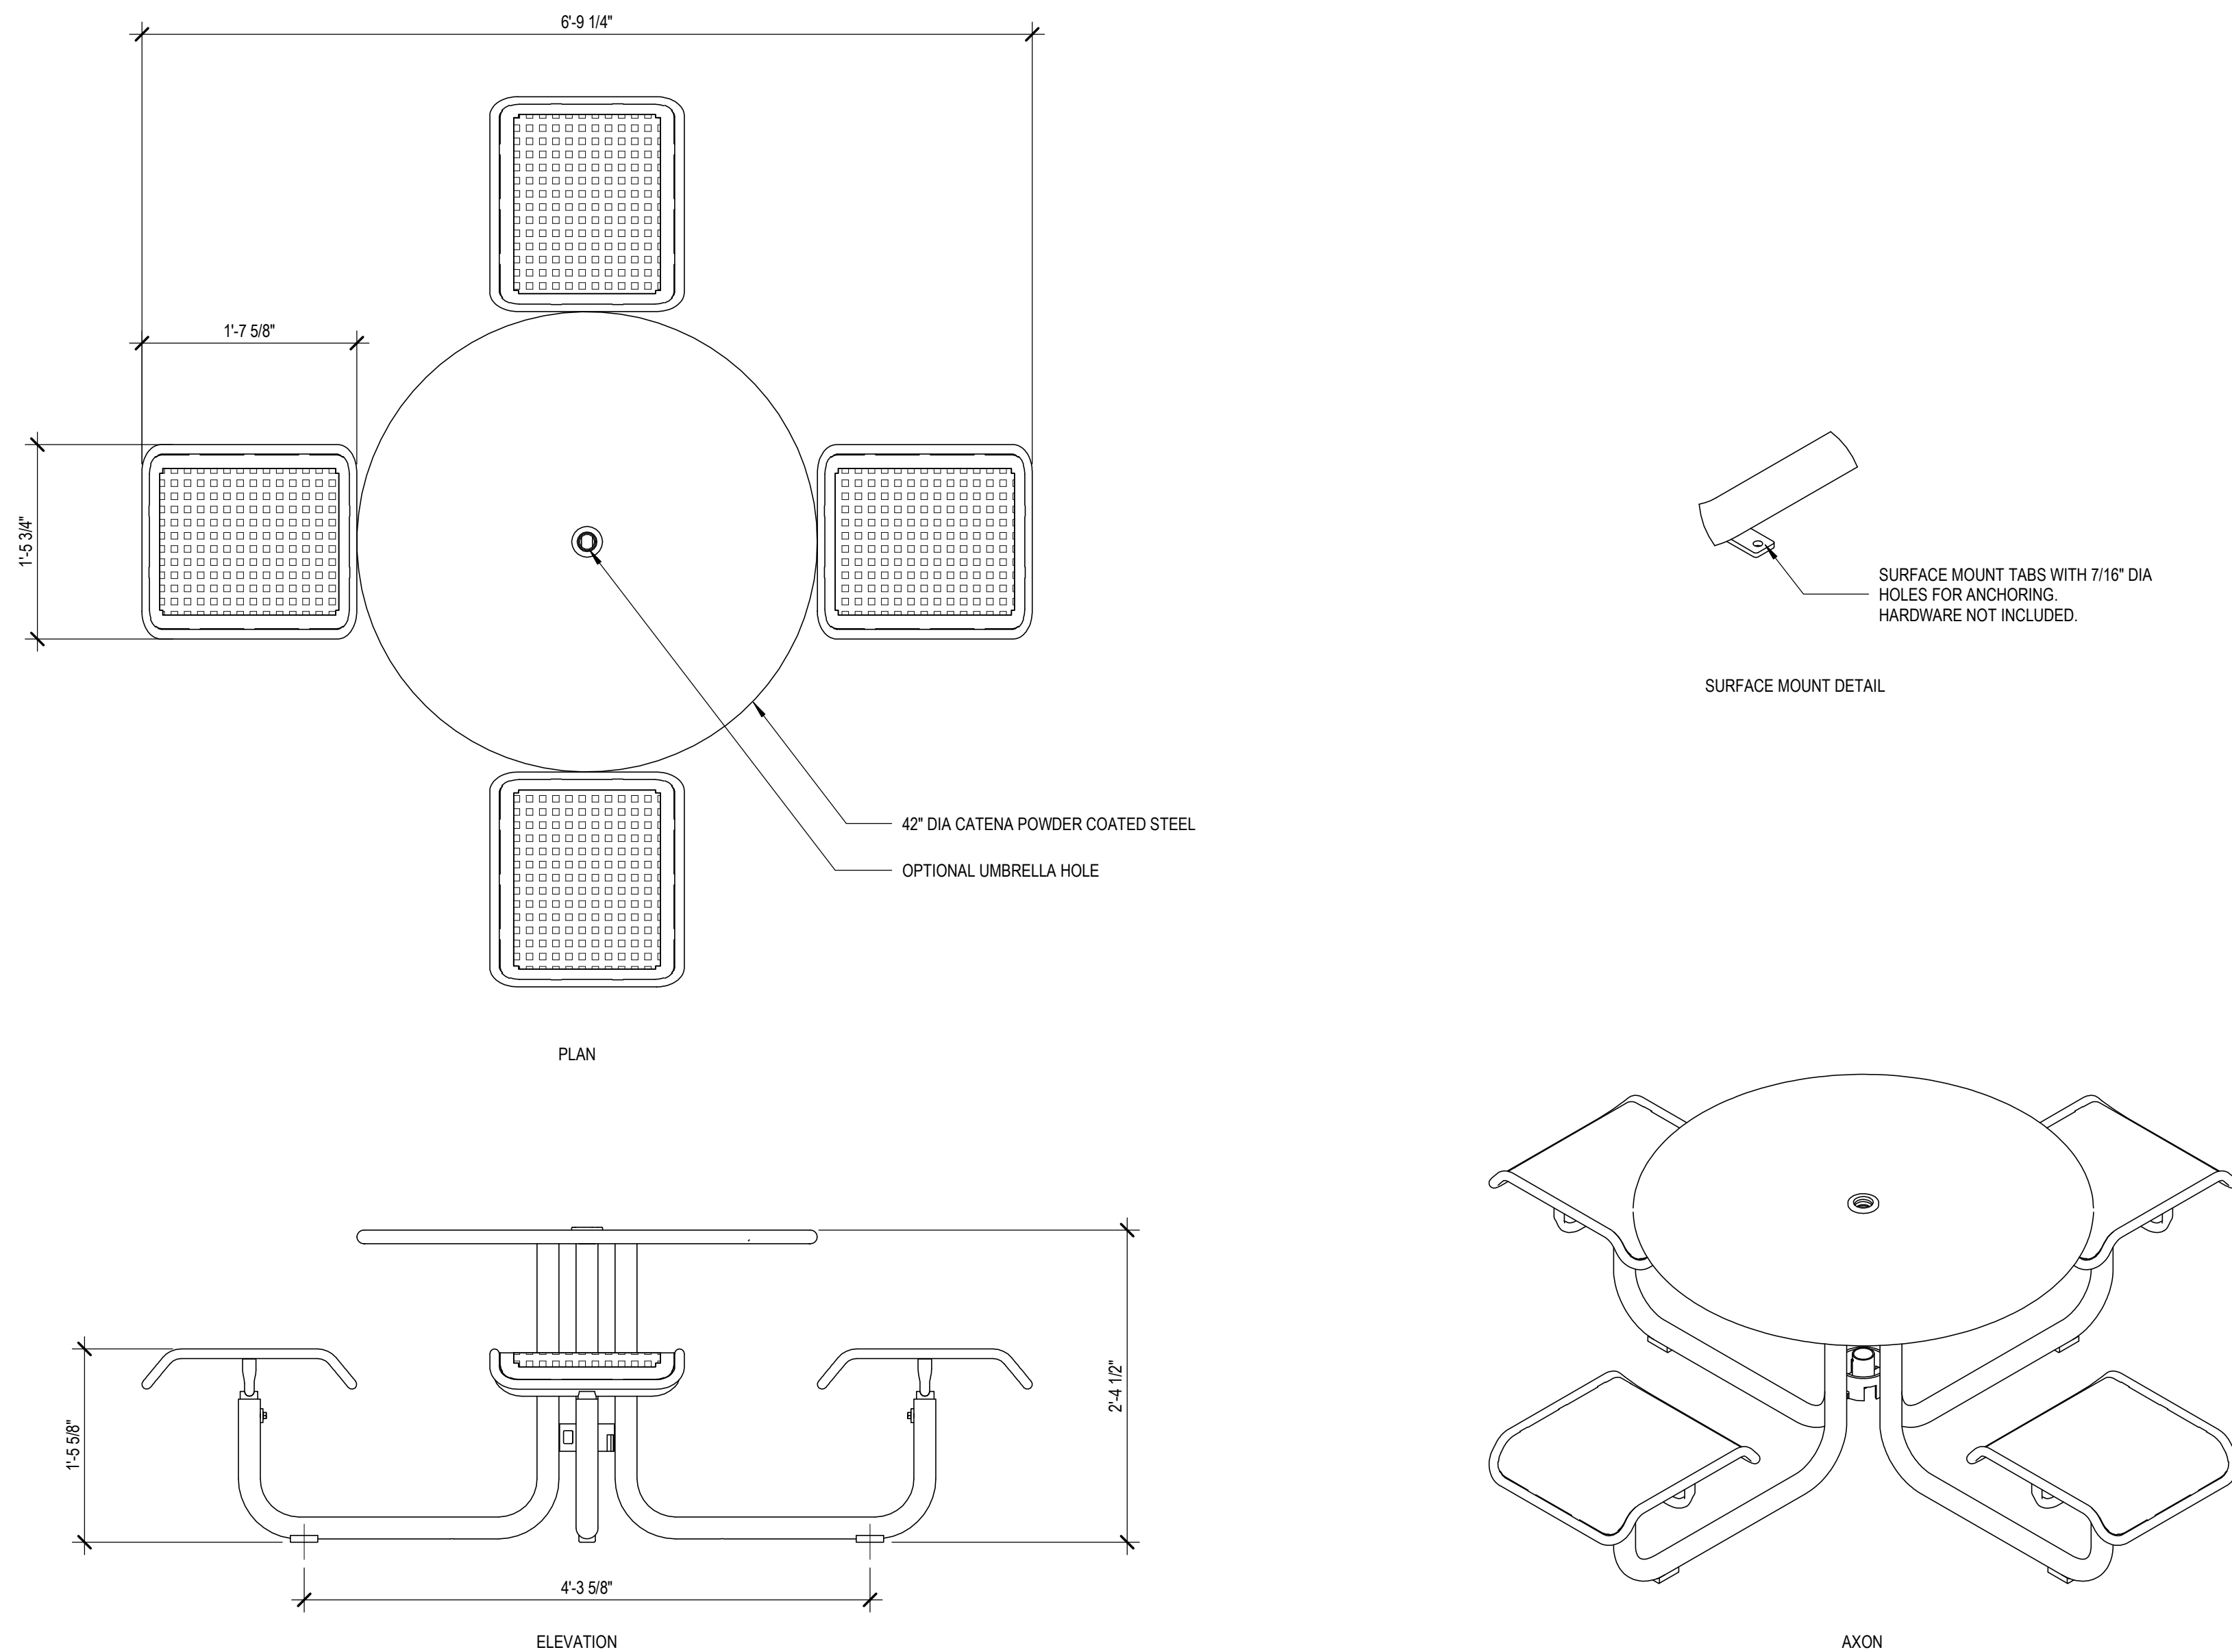

3 TABLE SET - TYPE 1 (TB-1) - TOWER
1" = 1'-0"

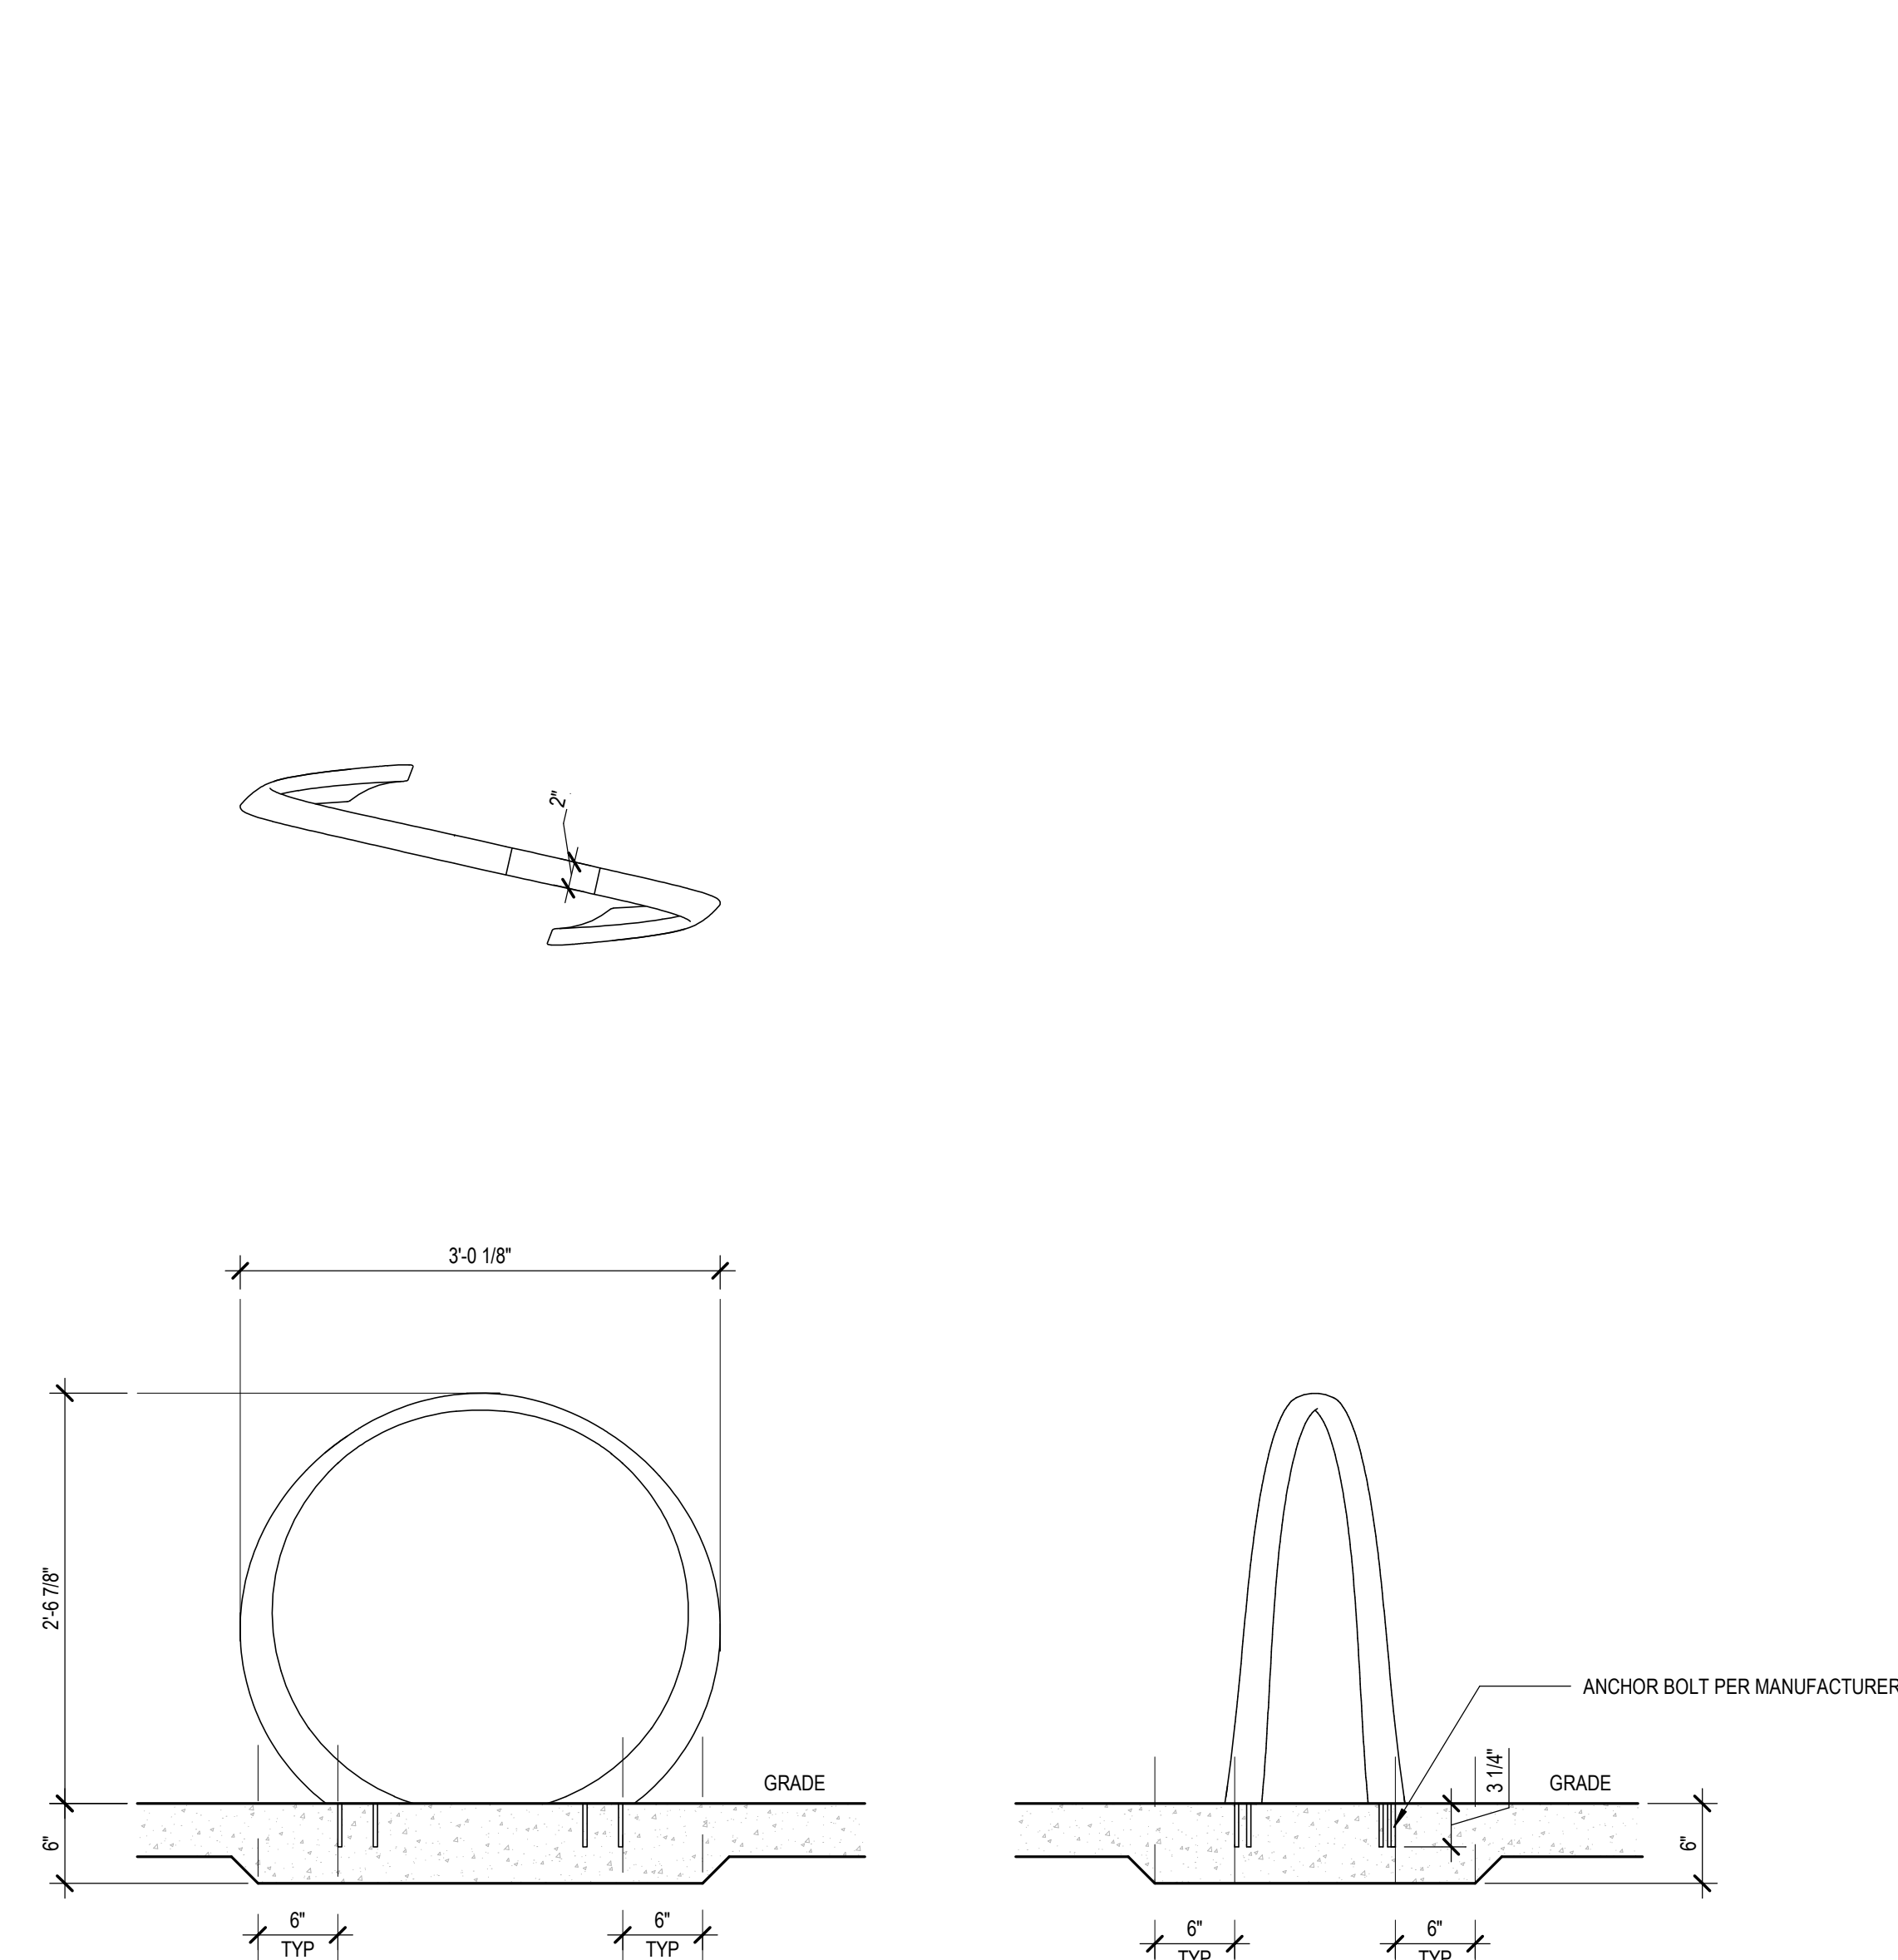

2 BIKE RACK (BR) - TOWER
1" = 1'-0"

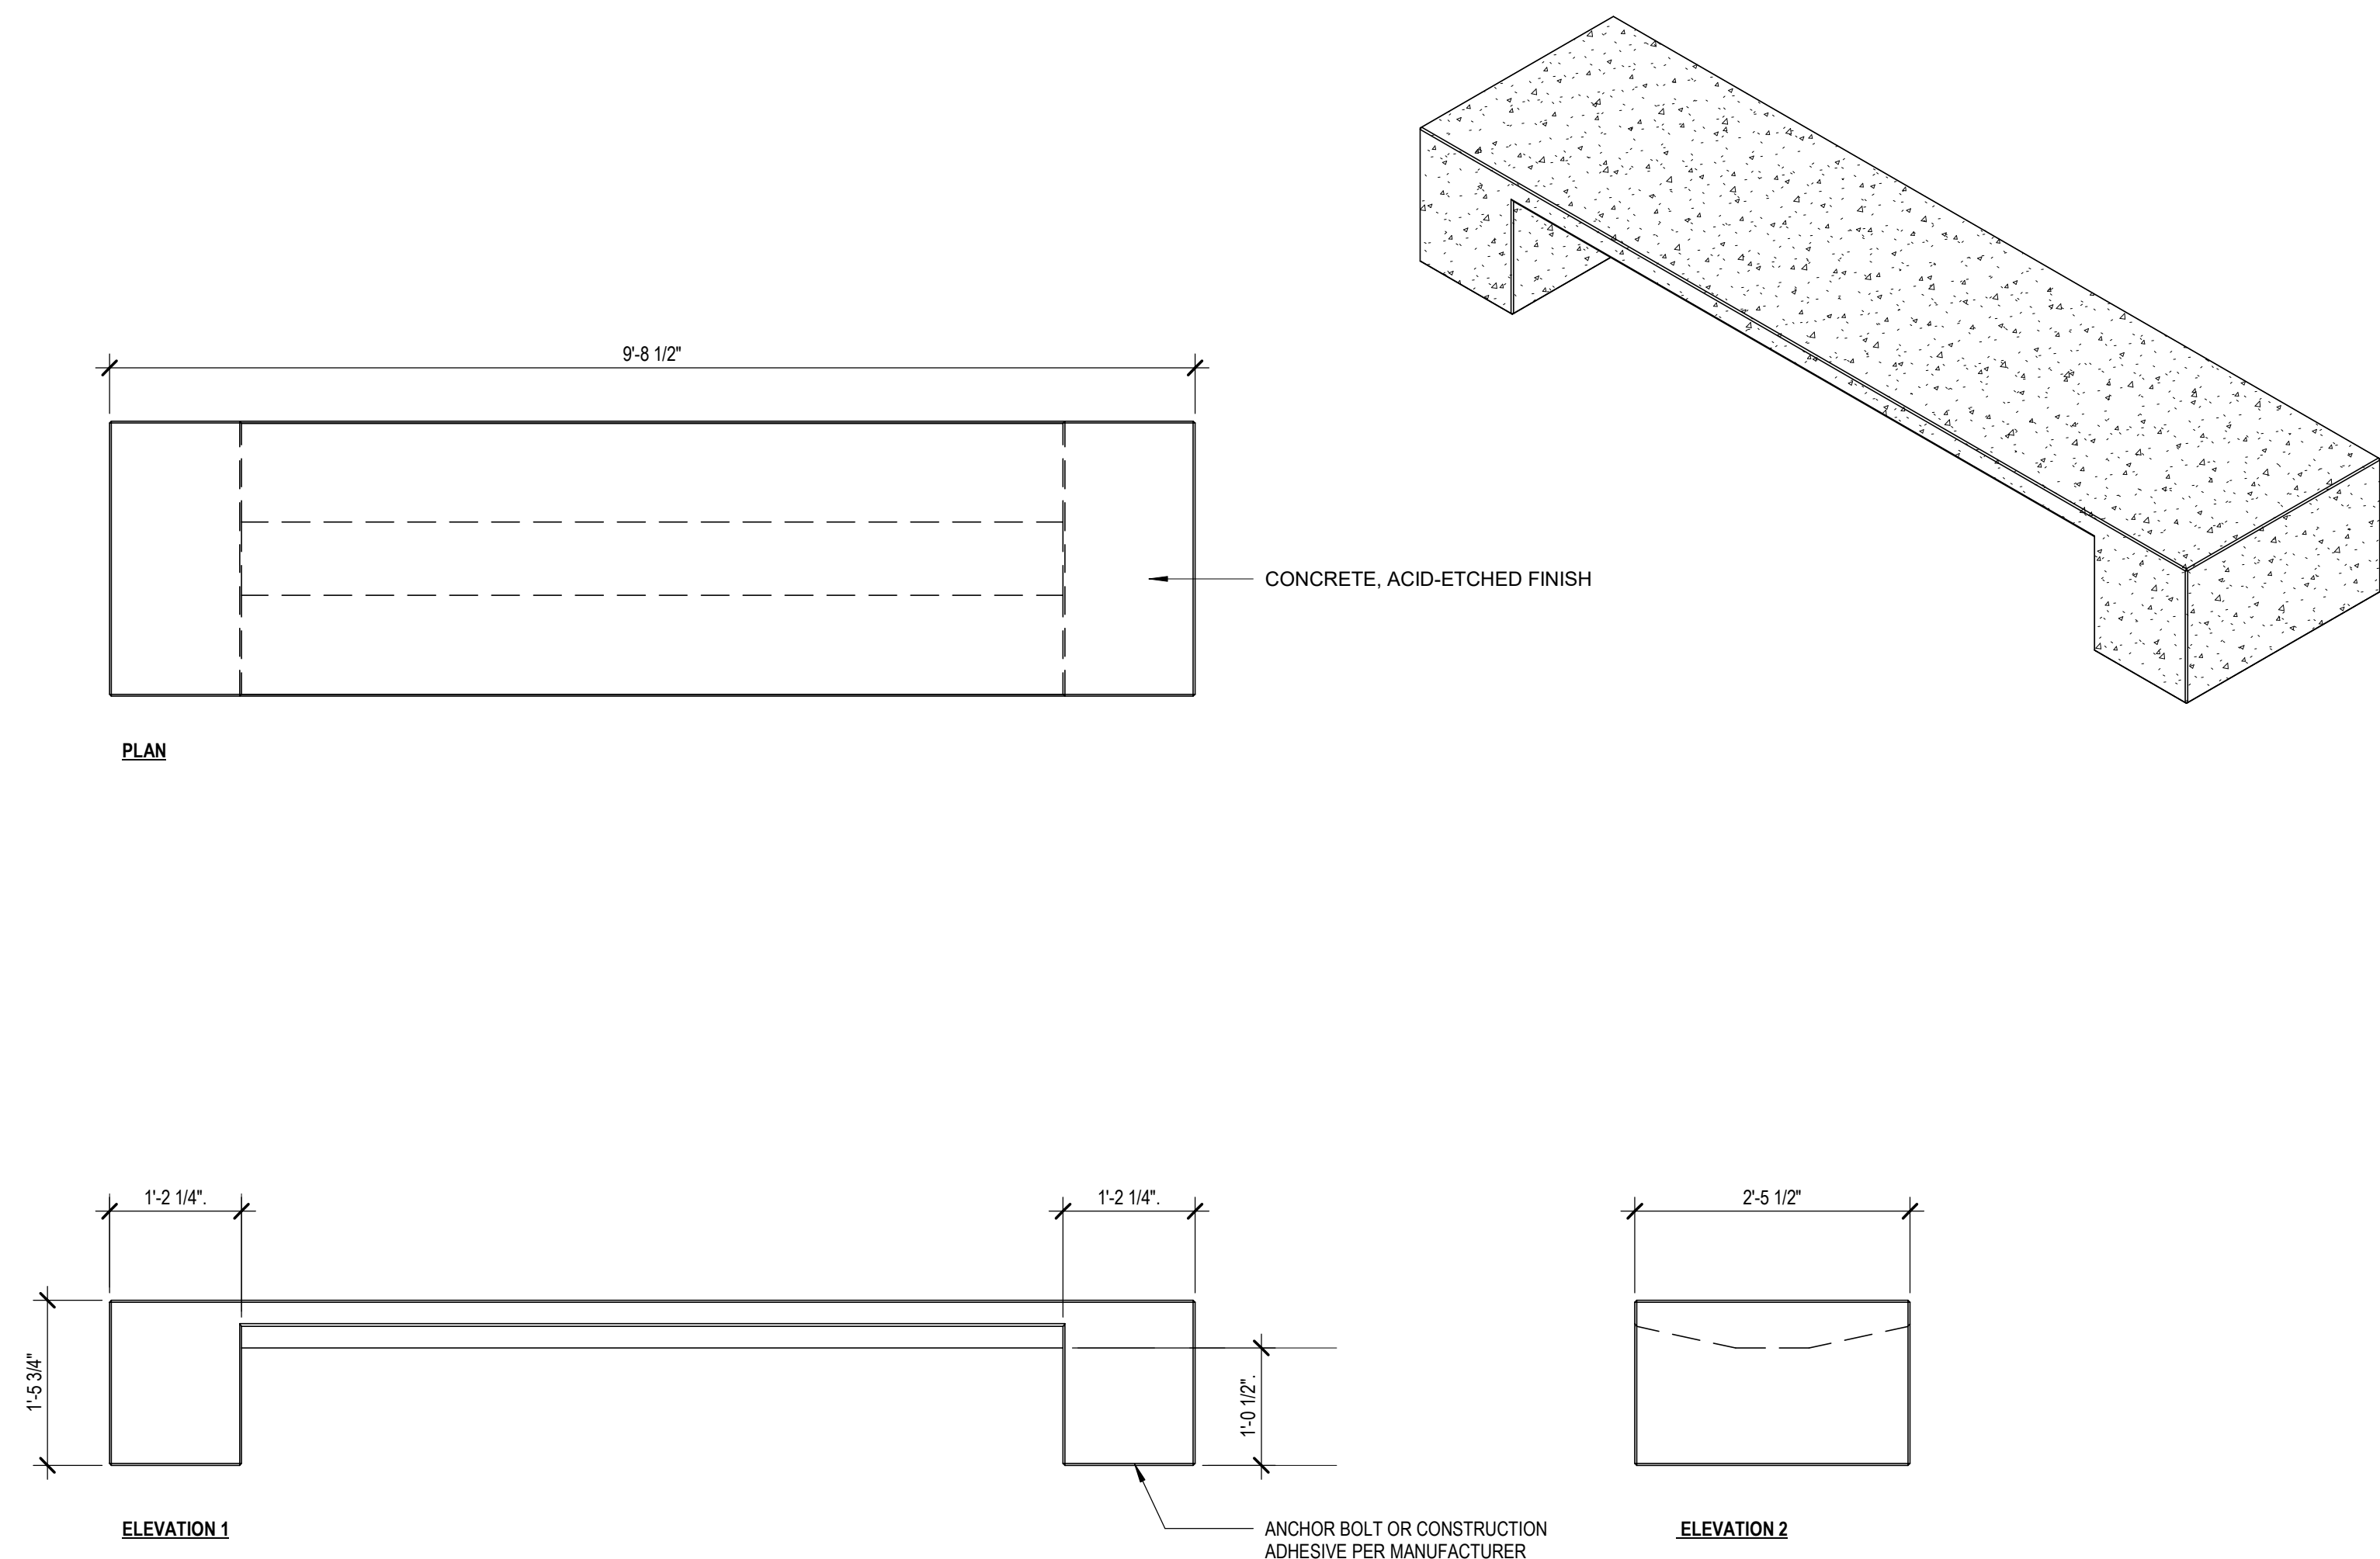

1 BENCH (BN) - TOWER
3/4" = 1'-0"

No.	Revision Description	YYYY-MM-DD
1	MPP STAGE 2	2022-05-25
1	MPP STAGE 2 RESPONSE	2022-06-30
	MPP STAGE 2 RESPONSE 2	2022-08-19

Agency Approval

Key Plan



Hellmuth, Obata + Kassabaum, Inc.
One Bush Street, Suite 200
San Francisco, CA 94104 USA
t +1 415 243 0555 f +1 415 882 7763

All reproduction & intellectual property
rights reserved © 2021

BKF ENGINEERS
Civil Engineering
880 9th St, Suite 2300
Sacramento, CA 95814

Professional Seals

NOT FOR
CONSTRUCTION

Facility
KAISER PERMANENTE
ROSEVILLE MEDICAL
CENTER
ROSEVILLE, CALIFORNIA

Project
INPATIENT BED TOWER
1600 EUREKA RD
ROSEVILLE, CA 95661

Sheet Title
**MATERIAL & FURNISHING
DETAILS**

Scale:	Kaiser Project # CAP015954 HOK Project # 17.04047.00 Sheet Number
Date: 08/19/22	L4.12

Original drawing is 42 x 30. Do not scale contents of this drawing.



NATIONAL FACILITIES SERVICES
POST OFFICE BOX 12916
OAKLAND, CA 94604

Agency Approval

Key Plan



All reproduction & intellectual property
rights reserved © 2021

In Association with

Professional Seals

NOT FOR
CONSTRUCTION

Project
INPATIENT BED TOWER
1600 EUREKA RD
ROSEVILLE, CA 95661

Sheet Title
SITE LIGHTING PLAN

Sheet Number

Date:
08/19/22

LT1.00

Original drawing is 42 x 30. Do not scale contents of this drawing.




TYPE MARK	MANUFACTURER	MODEL NUMBER	DESCRIPTION	WATTAGE	WATTAGE UNIT	DELIVERED LUMENS	OUTPUT UNITS	COMMENTS	SOURCE COLOR	COLOR RENDERING	VOLTAGE	DRIVER TYPE	DRIVER LOCATION	FIXTURE RATING	FIXTURE FINISH
E01A	GARCOO	P26-48L-400-VVW-G2-3	POLE TOP LUMINAIRE (TYPE III), LOW GLARE, LOW LIGHT SPILL, DOWNLIGHT ONLY, LED POLE LUMINAIRE AT ROADWAYS AND PARKING LOTS, TYPE 3 DISTRIBUTION	60	W	7673	LM	LOCATION: VARIOUS ROADWAYS/ PARKING LOTS	2700 K	80+ CRI	120-277V	0-10V	INTEGRAL	UL WET	TBD
E01A-2	GARCOO	P26-48L-400-VVW-G2-3	TWIN POLE TOP LUMINAIRE (TYPE III), 180DEG MOUNTING, LOW GLARE, LOW LIGHT SPILL, DOWNLIGHT ONLY, LED POLE LUMINAIRE AT ROADWAYS AND PARKING LOTS, TYPE 3 DISTRIBUTION	60	W/HEAD	7673	LM/HEAD	LOCATION: VARIOUS ROADWAYS/ PARKING LOTS	2700 K	80+ CRI	120-277V	0-10V	INTEGRAL	UL WET	TBD
E01B-2	GARCOO	P26-48L-400-VVW-G2-3	TWIN POLE TOP LUMINAIRE (TYPE III), 90DEG MOUNTING, LOW GLARE, LOW LIGHT SPILL, DOWNLIGHT ONLY, LED POLE LUMINAIRE AT ROADWAYS AND PARKING LOTS, TYPE 3 DISTRIBUTION	60	W/HEAD	7673	LM/HEAD	LOCATION: VARIOUS ROADWAYS/ PARKING LOTS	2700 K	80+ CRI	120-277V	0-10V	INTEGRAL	UL WET	TBD
E02	BEGA	84220_K27	LED BOLLARD AT EGRESS PATHWAYS WITH FULLY SHIELDED ASYMMETRIC DISTRIBUTION, LOW GLARE, LOW LIGHTSPILL, DOWNLIGHT ONLY	11.5	W	1475	LM	LOCATION: VARIOUS PEDESTRIAN PATHS	2700 K	80+ CRI	120-277V	0-10V	INTEGRAL	IP65	TBD
E03	ECOSENSE	F080-1R-MO-27-9-40-K-H-	ADJUSTABLE LED LUMINAIRE FOR SOFT GLOW ACCENT UPLIGHT ON TREES WITH INTEGRAL DIMMING	7.5	W	531	LM	LOCATION: VARIOUS TREES	2700 K	80+ CRI	120-277V	0-10V	INTEGRAL	UL WET	TBD
E04	LUMINI	KBL-F-V-27K-LENGTH	FLEXIBLE LED UNDER BENCH LIGHTING	3.5	W/FT	178	LM/HEAD	LOCATION: BENCHES	2700 K	80+ CRI	24V	0-10V	REMOTE	UL WET	TBD
E07A	BEGA	Fixture: 77653_K27; Pole: 25RFNS1	3 HEAD LED ADJUSTABLE PLAZA POLE TOP LUMINAIRE, WITH (3) 51w FIXTURES PER 25FT POLE (+2.5FT POLE BASE) EACH FIXTURE FULLY AIMABLE/ADJUSTABLE WITH SHIELDING SNOOT, LOW GLARE, LOW LIGHT SPILL	153	W/HEAD	4215	LM/HEAD	LOCATION: DROP OFF AREAS	2700 K	80+ CRI	120-277V	0-10V	INTEGRAL	IP65	TBD
E07B	BEGA	Fixture: 77653_K27; Pole: 14RFNS1	3 HEAD LED ADJUSTABLE PLAZA POLE TOP LUMINAIRE, WITH (3) 51w FIXTURES PER 14FT POLE (+2.5FT POLE BASE). EACH FIXTURE FULLY AIMABLE/ADJUSTABLE WITH SHIELDING SNOOT, LOW GLARE, LOW LIGHT SPILL	153	W/HEAD	4215	LM/HEAD	LOCATION: VARIOUS PEDESTRIAN PATHS	2700 K	80+ CRI	120-277V	0-10V	INTEGRAL	IP65	TBD
E12	BEGA	33055_K27_BLK	WALL RECESSED STEPLIGHT	8.4	W	480	LM	LOCATION: VARIOUS PEDESTRIAN PATHS	2700 K	80+ CRI	120-277V	0-10V	INTEGRAL	IP65	TBD



NATIONAL FACILITIES SERVICES
POST OFFICE BOX 12916
OAKLAND, CA 94604


[illegible]

Key Plan

 

All reproduction & intellectual property rights reserved © 2004

Professional Seals

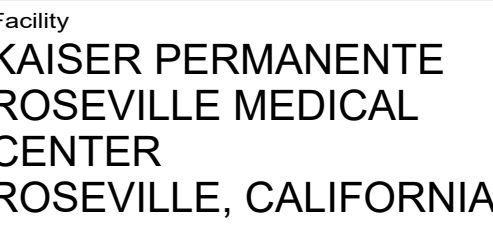

Sheet Title

Scale:

Sheet Number

LT1.01

Original drawing is 42 x 30. Do not scale contents of this drawing.